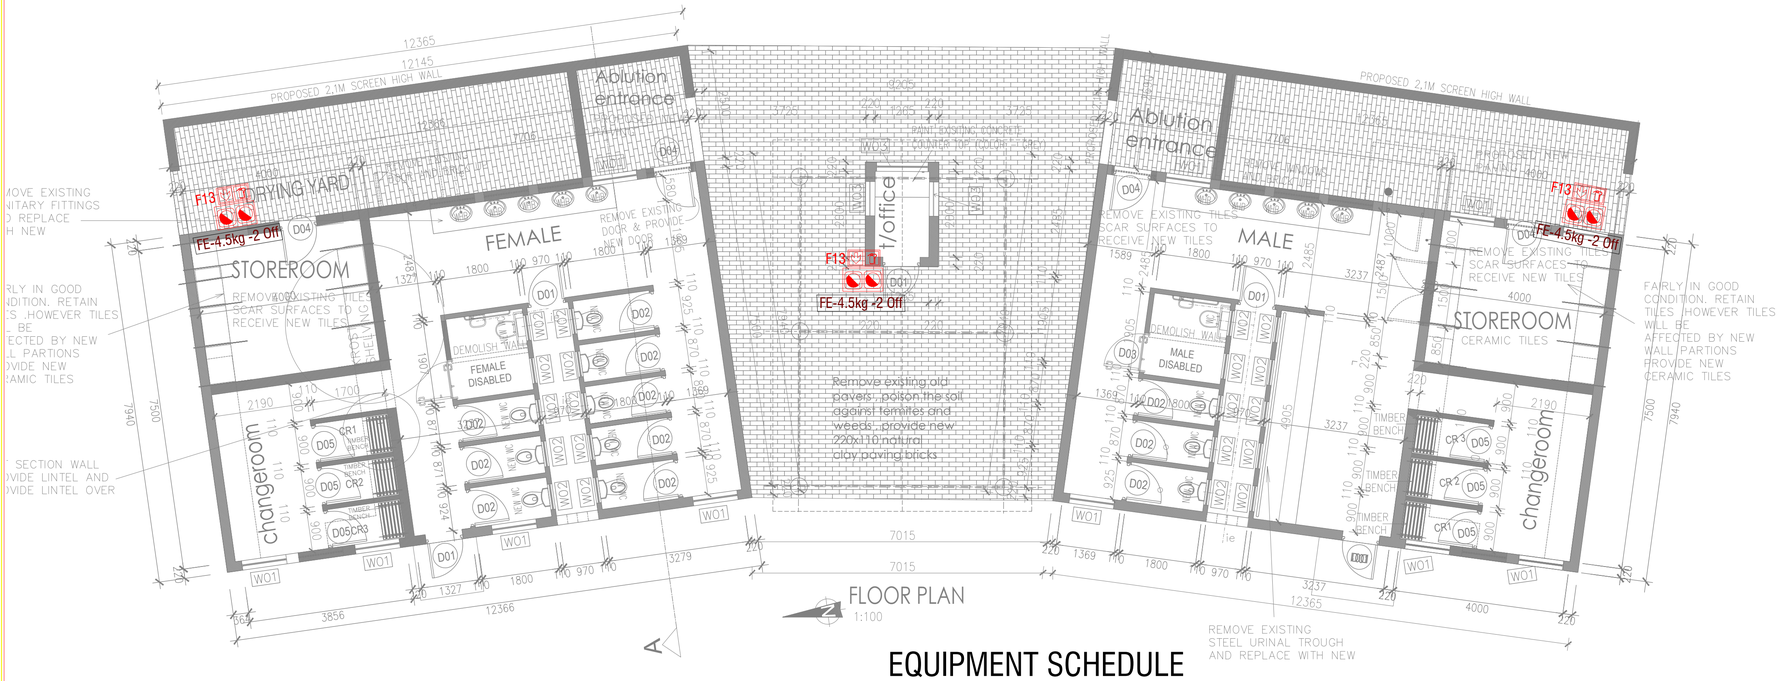

EQUIPMENT SCHEDULE

DCP FIRE EXTINGUISHER-6

GENERAL NOTES

THIS DRAWING IS TO BE READ IN CONJUNCTION WITH ALL RELEVANT ARCHITECT'S AND ENGINEER'S DRAWING.

ALL DIMENSIONS, LEVELS, ETC ARE TO BE CHECKED BEFORE ANY WORK IS COMMENCED AND ANY DICREPANCIES NOTED TO BE BROUGHT TO THE ARCHITECT'S ATTENTION.

ONLY FIGURED DIMENSIONS TO BE USED, SCALING OF DRAWINGS IS NOT ADVISABLE

ALL RIGHTS RESERVED. NO PART OF THIS DESIGN SHALL BE REPRODUCED, USED ELSEWHERE AND/ OR IN ANY WAY WITHOUT PRIOR PERMISSION FROM THE ARCHITECT/ ENGINEER.

GEOTECH INFORMATION

SOIL TYPE: CLAYEY SILT; RESIDUAL ANDESITE

ASSUMED SOIL BEARING CAPACITY: EASBP = 150 kPa

RECOMMENDED FOUNDATION TYPE: CONCRETE RAFT

RECOMMENDED FOUNDATION DEPTH: 600MM

REV. NO.	DATE	DESCRIPTION
A	08/11/22	Issued for Tender

DBSA APPROVAL

NAME:.....

SIGNATURE:.....DATE:.....

DBSA APPROVAL

NAME:.....

SIGNATURE:.....DATE:.....

DEPARTMENT OF TOURISM APPROVAL

NAME:.....

SIGNATURE:.....DATE:.....

DEPARTMENT OF TOURISM APPROVAL

NAME:.....

SIGNATURE:.....DATE:.....

DEPARTMENT OF TOURISM APPROVAL

NAME:.....

SIGNATURE:.....DATE:.....

MUNICIPAL APPROVAL

NAME:.....

SIGNATURE:.....DATE:.....

CLIENT

DBSA

PRINCIPAL AGENT

KUMA

COMPETENT CONTACT PERSON	CONT. No: 0126650614, 078 879 2332
KUDA NYABADZA	FIRM REG No: 2015/200682/07

COPYRIGHT VESTS IN THE NATIONAL DEPARTMENT OF TOURISM

tourism
Department:
Tourism
REPUBLIC OF SOUTH AFRICA

NATIONAL DEPARTMENT OF TOURISM

DISCIPLINE: MECHANICAL

PROJECT NAME: LETLAMORENG DAM

PROJECT STATUS

STAGE 1-3		STAGE 4		STAGE 5-6	
CONCEPT		TENDER	X	CONSTRUCTION	

DESCRIPTION: ABLUTION FIRE PROTECTION

SCALE: 1/100

DRAWN:	CHECKED:
NAME OF COMPETENT PERSON: C. CHAGWEDERA	NAME OF COMPETENT PERSON: TR TSHIVHASE
REG No: 201800118	REG No: 2018300207
SIGNATURE	SIGNATURE

PROJECT NUMBER

DATE: 08 November 2022

DWG No: MECH/ABLUTION - FIRE/01

REV No: A

OCCUPANCY CLASSIFICATION

SANS 10400 & XA COMPLIANCE

	Rational Des.		Standard Cal	
CONDUTANCE	Y	N	Y	N
SOLAR HEAT GAIN	Y	N	Y	N
GEOGRAPHICAL ZONE				

NBRs COMPLIANCE

	Yes	No
SITE PLAN	X	
OTHER DRAWINGS	X	

OTHER APPROVALS

	Mark with X: Yes	No	N/A
Enviromental Impact Assesment (EIA)		X	
South African Heritage Resources Agency (SAHRA)		X	
Department of Water and Sanitation (DWS)		X	
South African National Roads Agency (SANRAL)		X	
Other			

WATER SUPPLIER

	Yes	No	
MUNICIPALITY		X	MUNICIPALITY NAME
BOREHOLE	X		WATER USE LISENCE
PRESSURE			BARS
TANKS			Number Total Capacity LITERS
OTHER STORE			Specify below

SANITATION/ SEWER

	Yes	No	
MUNICIPALITY		X	GIYANI
SEPTIC TANKS	X		CAPACITY
PIT LATRINES		X	NO
OTHER			SPECIFY:

SITE INFORMATION

ERF No.	
COVERAGE	
VILLAGE NAME	GIYANI
DISTRICT	GIYANI
COORDINATES	26°18'26.7" S
	25°08'11.9 "E

STAGES

SIPDM	SACAP	Mark with X
0		
1		
2		
3	1	X
4	2	
5	3	
6	4	
7	5	
8		
9	6	

PROJECT TEAM

	COMPETENT CONTACT PERSON	CONTACT No.	REGISTRATION No.	COMPANY NAME
ARCHITECT	GABRIEL K BUSHE	071 059 1714	PAT 34983284	KUMA CONSULTING
Q. SURVEYOR	SIYABULELA LIWANI	078 662 6830	SACQSP 3285	KUMA CONSULTING
STRUCT. ENG	KUDA NYABADZA	078 879 2332	ECSA 201770127	KUMA CONSULTING
CIVIL ENG	BUSISO NYONI	073 470 8728	ECSA	KUMA CONSULTING
MECH. ENG	TR TSHIVHASE	084 948 4477	ECSA 2018300207	KUMA CONSULTING
ELECT. ENG	MICHAEL TSAHA	071 896 4674	ECSA 20140130	KUMA CONSULTING
OHS	RANGARIRAI MUSWERE	083 733 7689	SACPCMP CHSA/ 192/2020	KUMA CONSULTING
CONTRACTOR				