A1

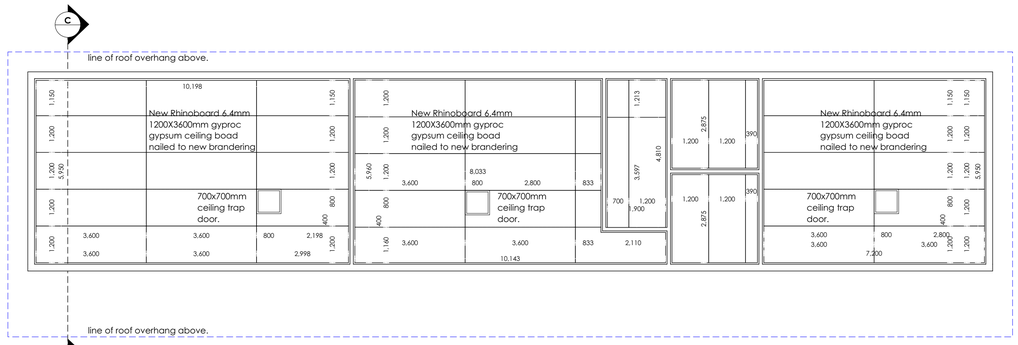

N

Block C: Ceiling Plan

Scale 1:100

WINDOW SCHEDULE.

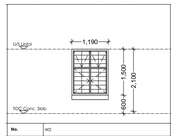

No.	W2
STEEL FRAME	Sand down.Apply rust inhibitor,1ct universal undercoat. 2 cts gloss enamel Midas,Plascon or equally approved
GLASS	Window panels to be inspected and broken or cracked window panes to be replaced with new 6.38mm laminated safety clear glass.
IRONMONGERY	Clean down & service window slides,handle & pegstays.adjust to close window properly. Replace unserviceable with new.
FINISH	Remove existing paint and repaint as per Architects specifications

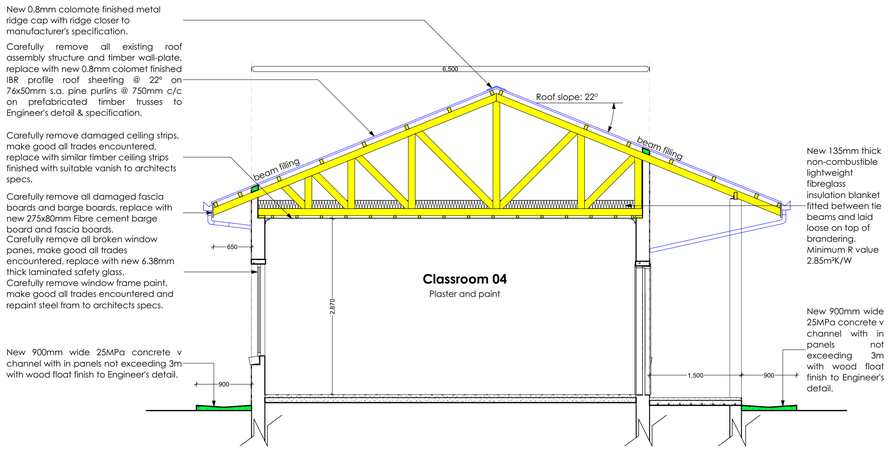

Section C-C

Scale 1:50

DOOR SCHEDULE.

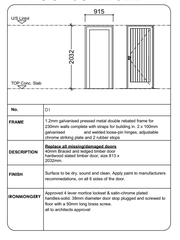

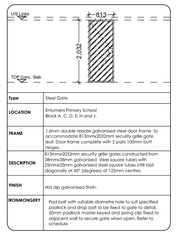

Type	Steel Gate
LOCATION	Entumeni Primary School Block A, C, D, E fr and J.
FRAME	1.6mm double rebate galvanised steel door frame to architects detail. Fix to brickwork with galv.fixing lugs @ 600 c/c. Door frame complete with 2 pairs 150mm butt hinges.
DESCRIPTION	813mmx2032mm security grille gates constructed from 38mmx38mm galvanised steel square tubes with 25mmx25mm galvanised steel square tubes infill laid diagonally at 45° (degrees) at 125mm centres.
FINISH	Hot dip galvanised finish.
IRONMONGERY	Pad bolt with suitable diameter hole to suit specified padlock.Padlock by client. Weld 150mm long x 50mm x50mm x1.6mm thick mortar keyed and spring clip fixed to adjacent wall to secure gate when open. Refer to schedule.

NO.	REVISION	DATE
00.	For information.	05.02.2023
01.	For Tender.	07.02.2023
02.	New Teachers Ablutions.	17.02.2023
03.	New Teachers Ablutions Revision.	23.03.2023

ISSUED FOR TENDER

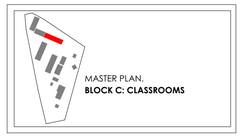

MASTER PLAN.
BLOCK C: CLASSROOMS

PRINCIPAL AGENT / CIVIL / STRUCTURAL ENGINEER

MARISWE

No.7 Bush Shrike Close
Victoria Country Club Estate
170 Peter Brown Drive
Montrose,Pietermaritzburg
3201

Tel :033 347 7900

cell:maritzburg@mariswe.com

THE ENGINEERING COUNCIL OF SOUTH AFRICA (ECSA)NUMBER and signature:
20010004
20050193

ARCHITECT

SAMBUMBU ASSOCIATED ARCHITECTS

Office Suite No:104
49 Chapel Street(Peter Kerchoff)
Pietermaritzburg
3200

Tel :033 342 5135
Fax :033 342 4989
email:admin@saarch.co.za

ARCHITECTURAL PROFESSIONAL SACAP NUMBER and signature :
S.SAMBUMBU SACAP 20725

QUANTITY SURVEYOR

LIWANI CONSULTING
quantity surveyors | construction cost consultants

Office Suite No:104
49 Chapel Street(Peter Kerchoff)
Pietermaritzburg
3200

Tel :033 342 4989
Fax :086 242 0378
cell:info@liwaniconsulting.co.za

3285

ELECTRICAL MECHANICAL

KARO SOLUTIONS

10 Boom Street
Pietermaritzburg
3200

Tel :0333424695
Fax :0865546496
email:info@karosolutions.co.za

THE ENGINEERING COUNCIL OF SOUTH AFRICA (ECSA)NUMBER and signature:

ASSOCIATED REFERENCE DRAWING

FIELD	DESCRIPTION	DRAWING NUMBER	REV.	DATE

KEY : A = ARCHITECT; C = CIVIL; S = STRUCTURAL; M = MECHANICAL; E = ELECTRICAL; L = LANDSCAPE

	SIGNATURE	DATE
DESIGNED		
DRAWN	LA	
VERIFIED	S.S	-
VALIDATED	-	-

SHEET SIZE **A1**
SCALE **AS SHOWN**
STATUS LEGEND
I = INFORMATION
FM = FOR MEASURE
T = TENDER
C = CONSTRUCTION
AB = AS BUILT
FA = FOR APPROVAL

CLIENT

education
Department:
Education
PROVINCE OF KWAZULU-NATAL

IMPLEMENTED BY

DBSA
Development Bank of Southern Africa

PROJECT
Kwa-Zulu Natal Department of Education
Infrastructure Development and Maintenance Programme

PROVINCE: KZN PROVINCE ENTUMENI PRIMARY SHCOOL

DRAWING TITLE

Block C : Ceiling Plan, section and schedules

TYPE OF INFRASTRUCTURE **STORM DAMAGE**

EMIS NUMBER	DISCIPLINE	DRAWING NUMBER	STATUS	REVISION
500138602	**ARCH**	**A 1003**	**T**	**03.**