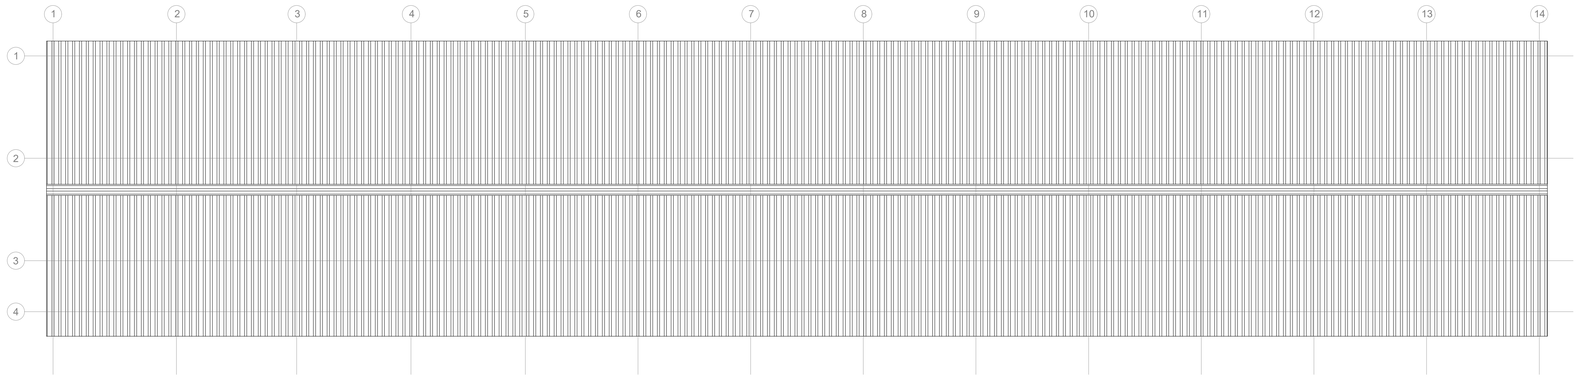

EXISTING BLOCK (F) ROOF PLAN
Scale 1:100

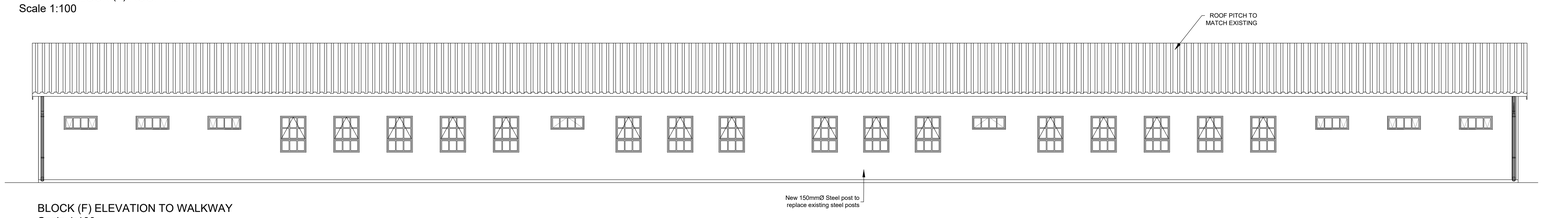

BLOCK (F) ELEVATION TO WALKWAY
Scale 1:100

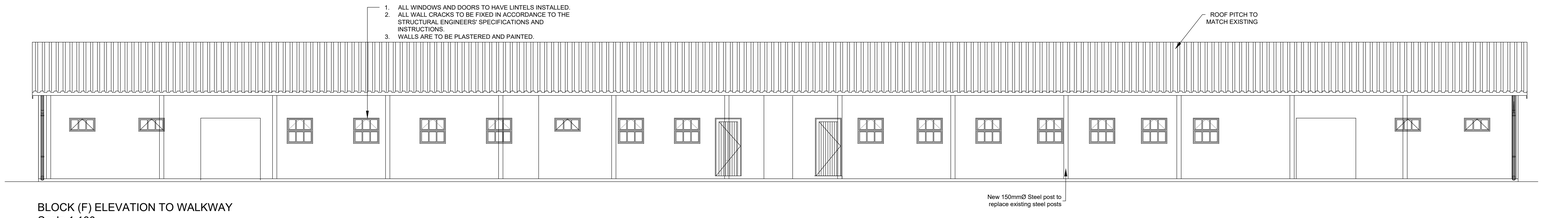

BLOCK (F) ELEVATION TO WALKWAY
Scale 1:100

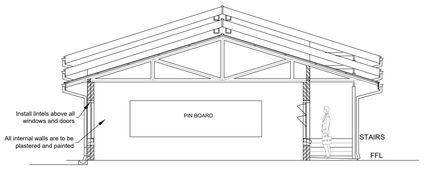

BLOCK (F) SECTION A - A
Scale 1: 100

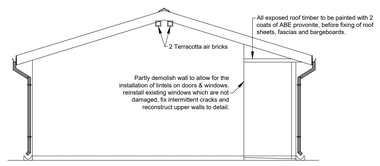

BLOCK (F) SECTION A - A
Scale 1: 100

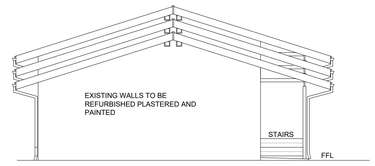

BLOCK (F) EXISTING GABLE ELEVATION
Scale 1: 100

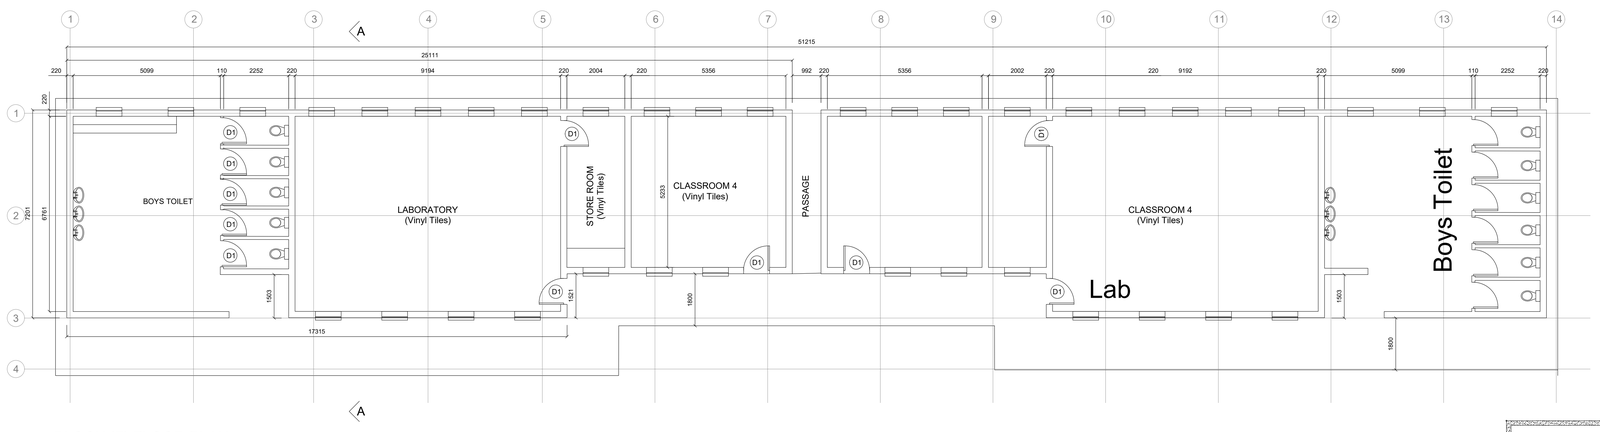

BLOCK (F) FLOOR PLAN
Scale 1:100

FOR INFORMATION

NOTES:

- ALL DIMENSIONS ARE INDICATED IN MILLIMETRES AND MUST BE CONTROLLED ON SITE. THIS DRAWING MUST NOT BE SCALED. ONLY FIGURED DIMENSIONS MAY BE USED.
- ALL DISCREPANCIES ARE TO BE VERIFIED WITH THE CONSULTANT PRIOR TO THE COMMENCEMENT OF WORK .
- ALL SLABS, BEAMS, COLUMNS, STAIRS AND STRUCTURAL REINFORCED CONCRETE AND STRUCTURAL STEEL WORK ACCORDING TO ENGINEERS DETAILS.
- THESE DRAWINGS ARE TO BE READ IN CONJUNCTION WITH STRUCTURAL, CIVIL AND MECHANICAL AND ELECTRICAL ENGINEERS DRAWINGS.
- ALL BUILDING WORK IS TO COMPLY WITH SANS 10400. AND LOCAL MUNICIPAL BY-LAWS.
- ALL GLAZING TO COMPLY WITH PART N. OF SANS 10400.
- ALL BALUSTRADING TO BE MIN. ONE METER HIGH AND TO COMPLY WITH THE REQUIREMENTS OF PART M. OF SANS 10400.
- ALL STAIRS TO COMPLY WITH PART M. OF OF SANS 10400.
- ALL FACILITIES FOR DISABLED PERSONS TO COMPLY WITH PART S. OF SANS 10400.
- COPYRIGHT IS RESERVED ON ALL DRAWINGS AND DESIGNS.

No.	DRG No.	REFERENCE DRAWING
-	-	-

CH	DR	DESCRIPTION	DATE	REV
-	-	-	-	-

CLIENT

CONSULTING FIRM

DELTRON

7 DRYDEN ROAD
COWIESHILL PARK PINETOWN 3610
SOUTH AFRICA
Tel +27 (0) 31 566 1017
Fax +27 (0) 86 514 8988
info@deltron.co.za

PROJECT TITLE:
SCHOOL REFIRBISHMENT AND RENOVATIONS

DRAWING TITLE
ISIBONELO HIGH SCHOOL
BLOCK F FLOOR PLAN
ELEVATIONS AND SECTION

ISSUED FOR: INFORMATION

DATE: 2022-09-12	SCALE: 1 : 75	PAPER SIZE: A0
DRAWN: M. MOHALE	CHECKED: C.K NDLOVU	

DRAWING No.	REV
C03-P14-AR-004	A