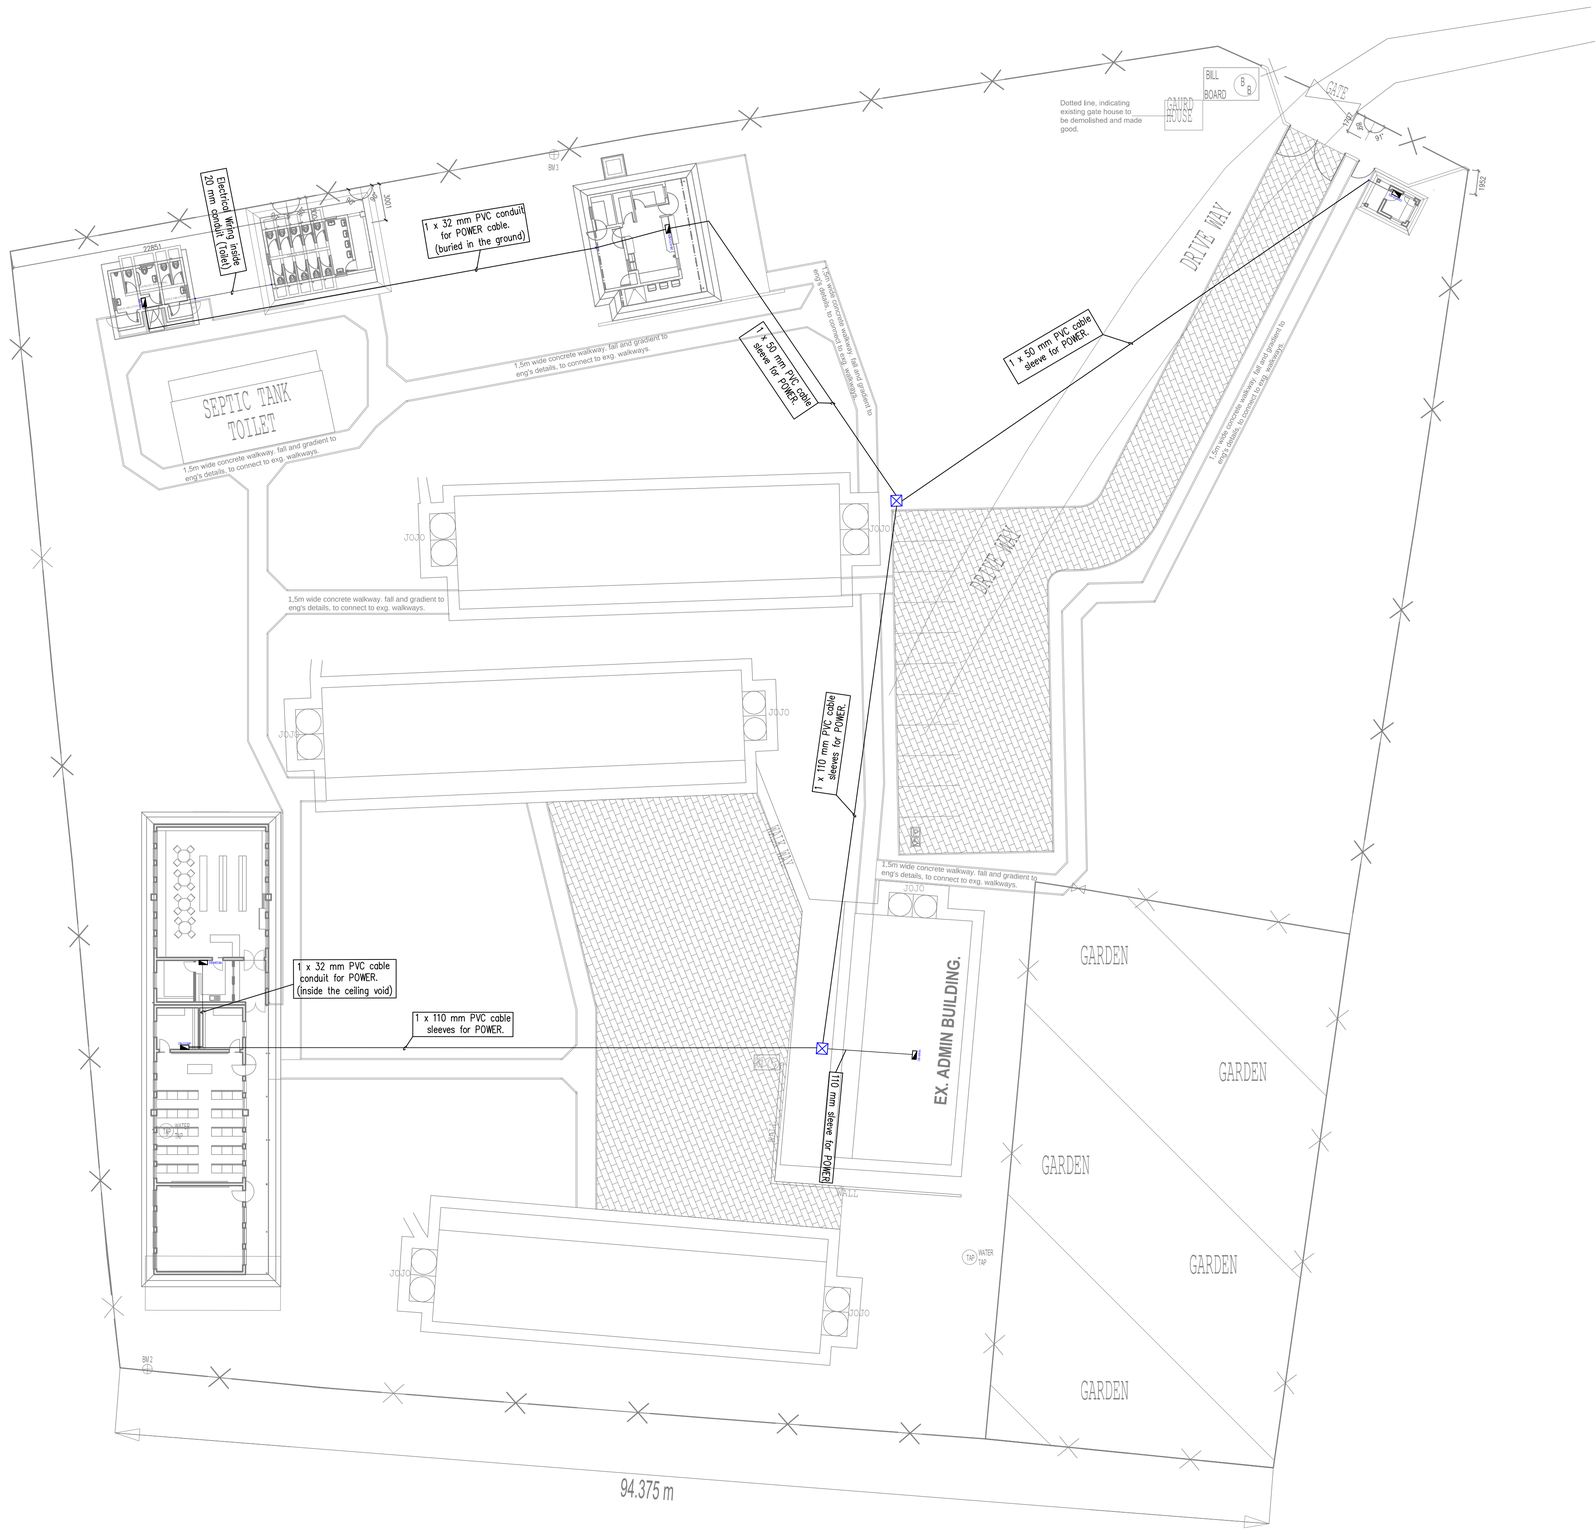

NOTES:

1.0 Only site electrical services are shown on the drawing.

2.0 All cables to laid directly in the ground except where sleeves are indicated.

LEGENDS:

- PVC Sleeve (Power)
- PVC Sleeve (ICT)
- Electrical Manhole
- Distribution Board
- Flood Lighting

REV.	DATE	DESCRIPTION	DR	CK
0	31.08.2022	FOR TENDER PURPOSES ONLY	PBM	TM

CLIENT:

education
Department:
Education
PROVINCE OF KWAZULU-NATAL

Head Office, 247 Burger Street, Pietermaritzburg, 3200
Telephone Number: (033) 392 1203
Fax number: (033) 392 1203

IMPLEMENTING AGENT :

DBSA
DEVELOPMENT BANK OF SOUTHERN AFRICA
Building Africa's Prosperity

Headway Hill, 1258 Lever Road, Midrand, South Africa
Telephone Number: +27 11 313 3911
Fax number: +27 11 313 3500 or +27 11 313 3297
Web: webmaster@dbsa.org

PROJECT MANAGER :

Bhadama Properties & Projects

Regus Westway, 3 Floor, 18 The Boulevard
Westway Office Park, Westville, DURBAN
Tel# (031) 003 3137, Fax: (031) 003 3101, PJE, 086 671 3682
sbu@bhadama.co.za.

ARCHITECT:

P R O J E C T S
ARCHITECTS | PROJECT MANAGERS

Unit. no. 27,
Pallana Velly, 01 Robertson Road, New Germany, 3610
cell: 062 1826 167 - Fax: 086 762 552
Email: nkululeko@kandzprojects.co.za.

PROJECT:

EZAKHELENI HIGH SCHOOL

SERVICE

ELECTRICAL

NGOLELA Engineering
Engineers, Planners and Project Managers

37 LESLEY DRIVE
HATTON ESTATE
PINETOWN,
3610

TEL : 083-362 4784
FAX : 086-635 1149
e-mail address :
tnm@ngolela.co.za

DRAWING TITLE

SITE PLAN
ELECTRICAL LAYOUT

DESIGNED: T.N. MAPHUMULO	APPROVED: T.N. MAPHUMULO		
SIGNATURE:	SIGNATURE:		
DRAWN: PBM	DRAWING NUMBER	SHEET	REV.
DATE: 31.08.2022	2210-ESP-00	1	0
SCALE: 1:250			