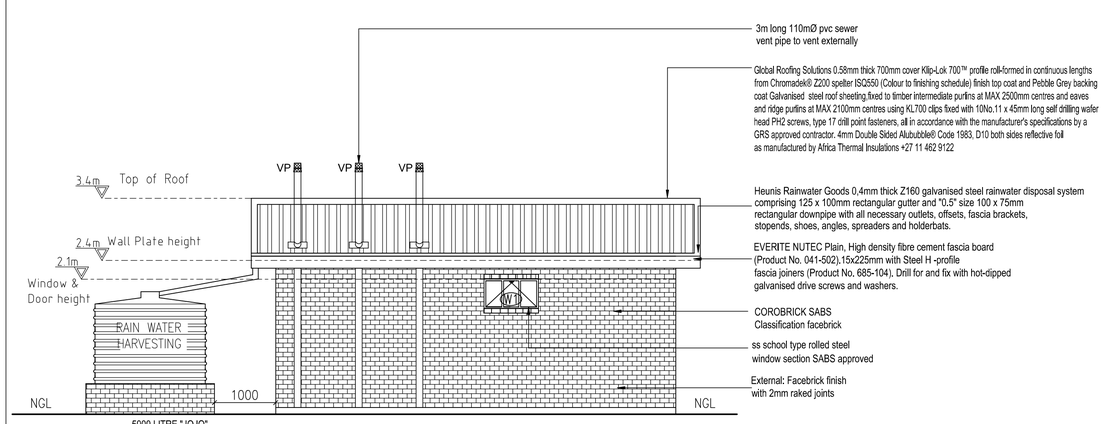

SCALE:	DETAIL DESCRIPTION.
1:50	BACK ELEVATION

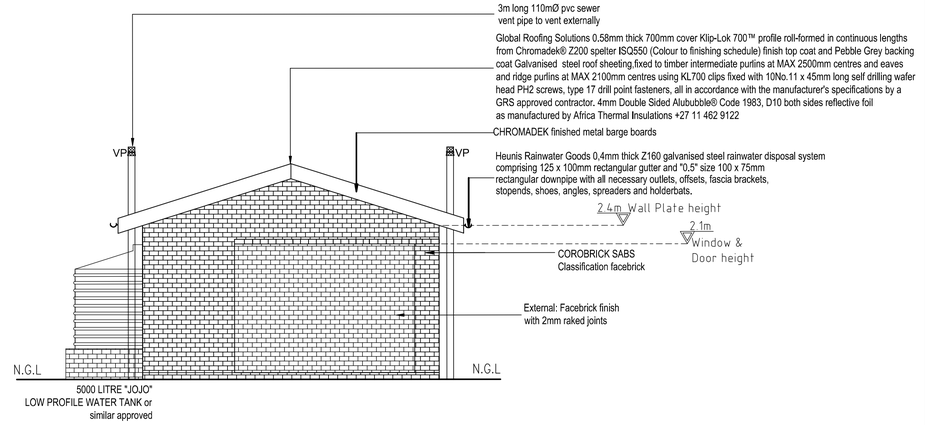

SCALE:	DETAIL DESCRIPTION.
1:50	SIDE ELEVATION

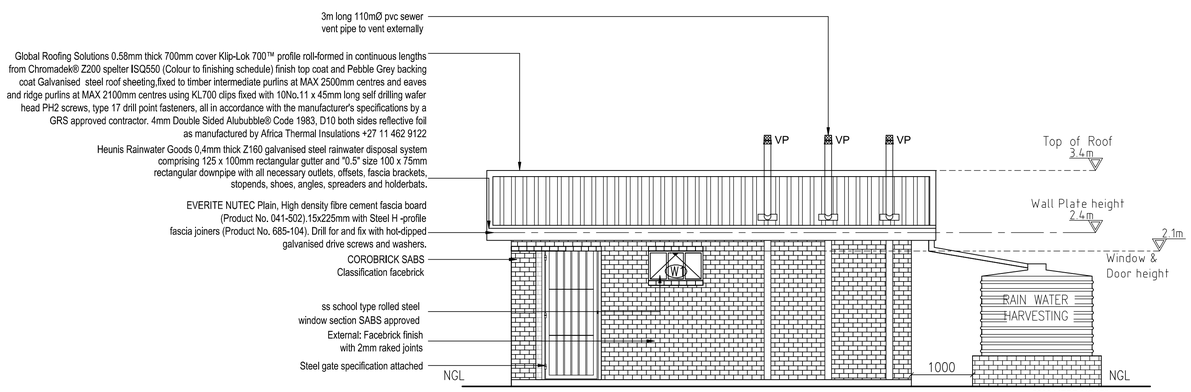

SCALE:	DETAIL DESCRIPTION.
1:50	FRONT ELEVATION

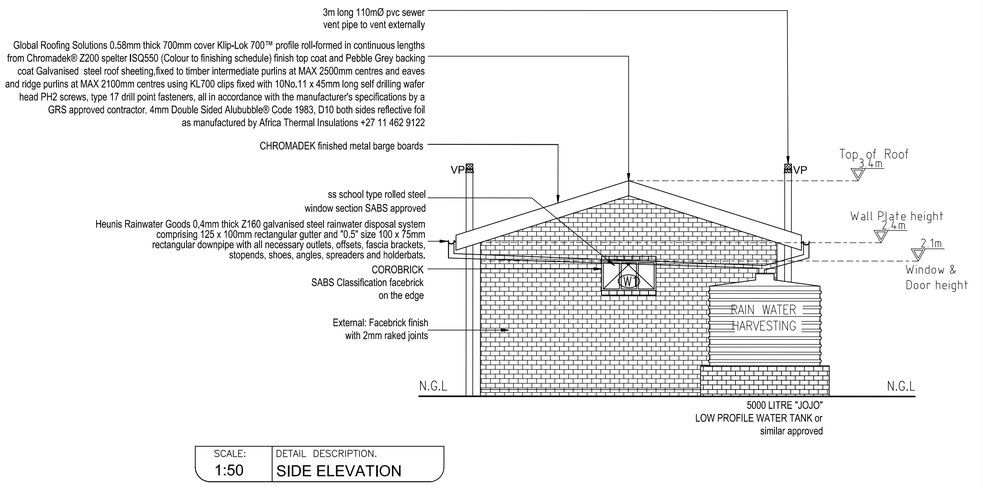

SCALE:	DETAIL DESCRIPTION.
1:50	SIDE ELEVATION

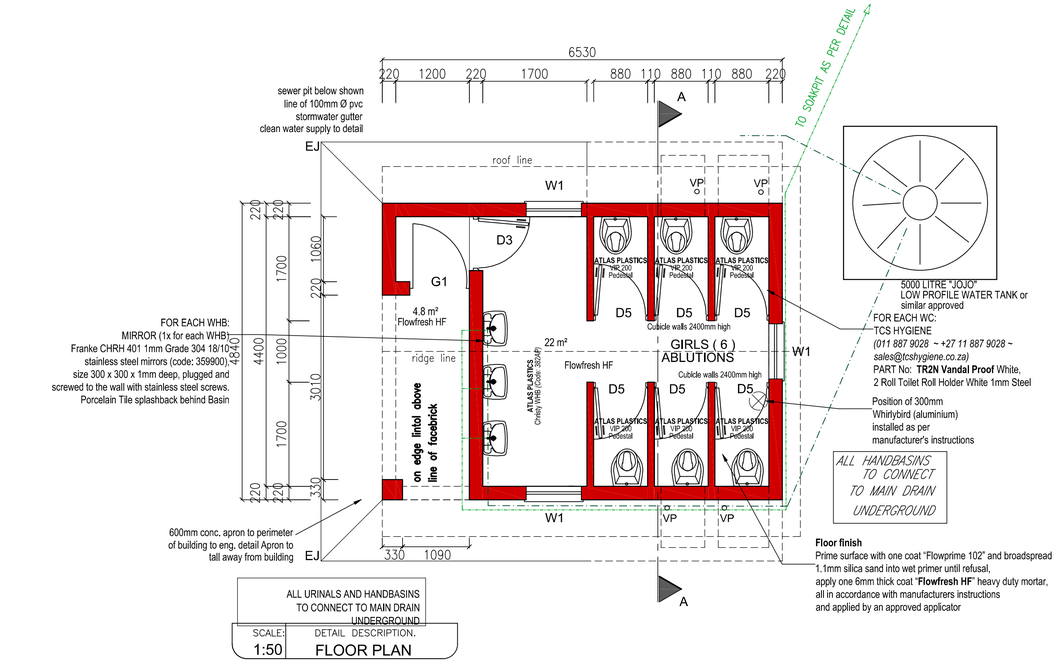

SCALE:	DETAIL DESCRIPTION.
1:50	FLOOR PLAN

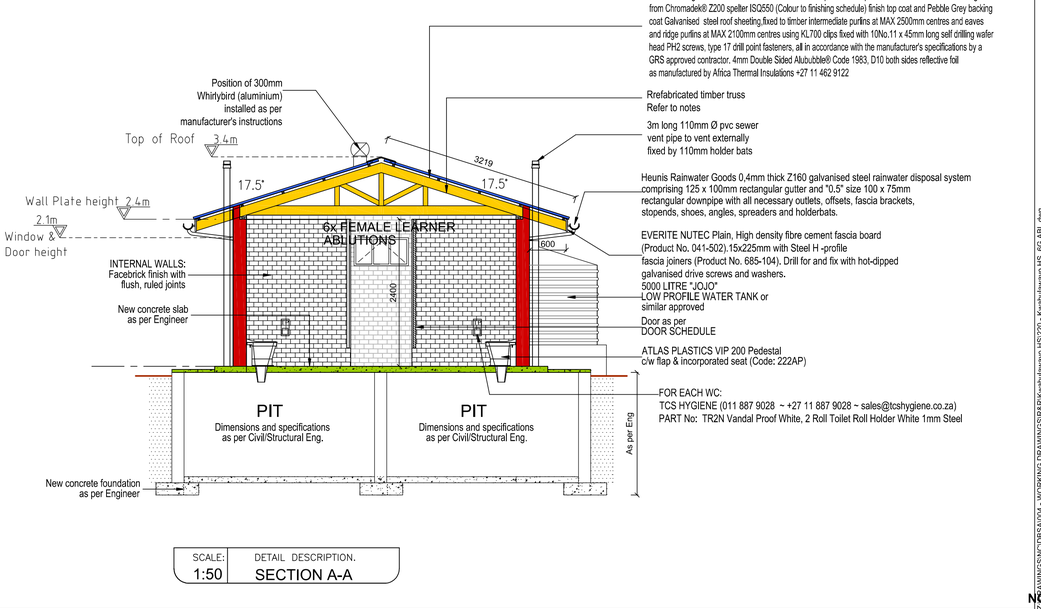

SCALE:	DETAIL DESCRIPTION.
1:50	SECTION A-A

Revisions

No.	Date	Revision	By
00	2019-00-00	xxxxxx xxxxx xxxx xxx xx x	xxx

Approved

.....

End User:

education
Department: Education
PROVINCE OF KWAZULU-NATAL

Implementing Agent:

DBSA
DEVELOPMENT BANK OF SOUTHERN AFRICA
Building Africa's Prosperity

In terms of the Copyright Act 98 of 1978, no part of this drawing may be reproduced, in any form or by any means, electronic or mechanical, including photocopying, recording or by any information storage and retrieval system, without written permission from the author.

Copyright of this drawing is reserved by the Architect.
Dimensions to be checked on site before work is commenced.
All building works to comply with SABS 0400-1990, South African Standard Code of Practice for the application of the National Building Regulations or latest revision there-of.

All building works to comply with the regulations as set out in the NHBRC Home Building Manual Parts 1,2 & 3 Rev 1 of February 1990 or latest revision there-of.

Architectural Consultant:

Afritech architects
25 years

60B Montague Street
PO Box 2893
Newcastle
2940
TEL.No: 034-312 4415
FAX No: 034-312 3896
E-mail: newcastle@afri-tech.co.za
CK 93/20719/23
Spectrum Architects cc trading as Afritech

Discipline

Architectural Construction Drawing

Service

Construction of New Ablution Blocks & Renovations of Existing Buildings for Kwabulawayo High School

Drawing title

BLOCK D: ABLUTION
6x Female Learners

Floor Layout
Sections
Elevations

Ref. no	Designed
—	—
Scale: As Shown	Drawn: JVR / JVV
Drawing date: 19 Aug 2022	Checked: IPV
Time stamp: 09:20:56	Date started: 11 Jun 2019
drawing number: NC(DBSA)KWAB-19-04-220[09]	revision: R 0

Z:\DRAWINGS\NC\DBSA\004 - WORKING DRAWINGS\R&R\kwabulawayo HS\220 - Kwabulawayo HS_6G ABL.dwg