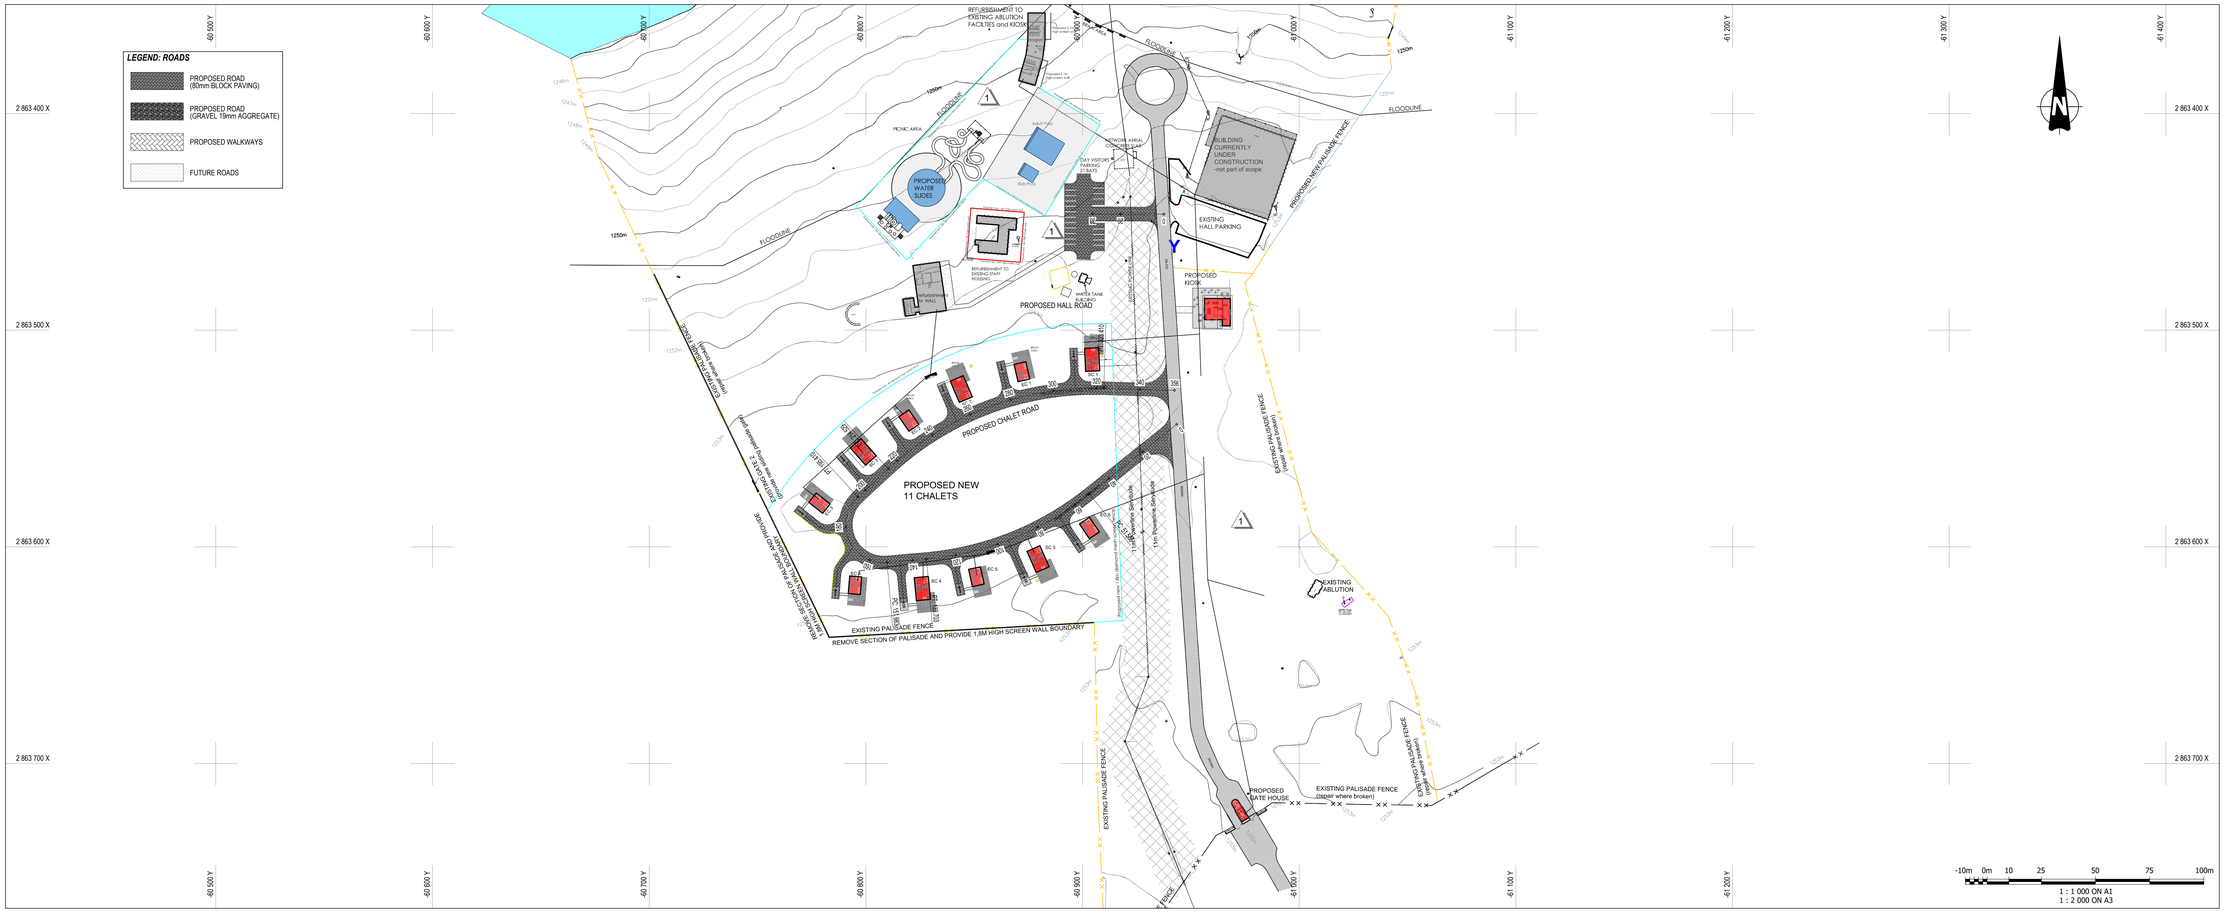

LETLAMORENG DAM: ROAD LAYOUT PLAN

SCALE 1:1000

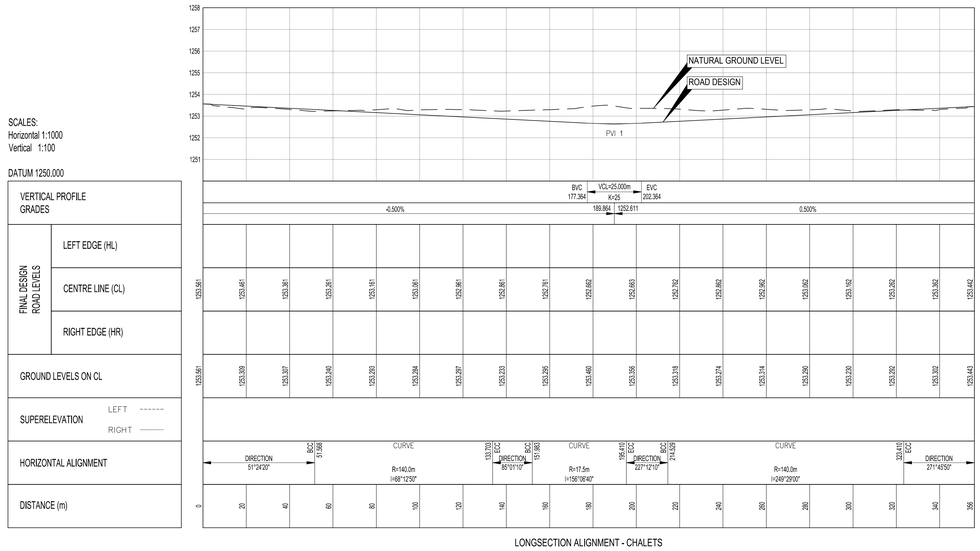

LONGSECTION ALIGNMENT - CHALETS
FROM 0.000 TO 356.033

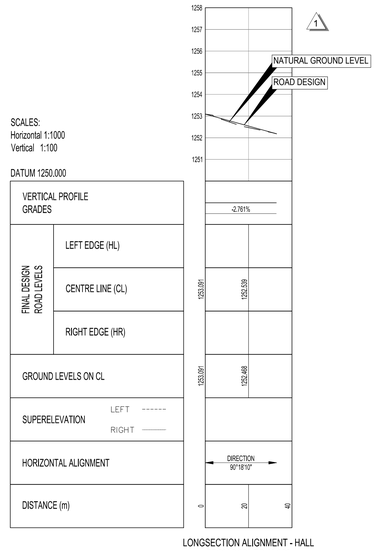

LONGSECTION ALIGNMENT - HALL
FROM 0.000 TO 40.000

GENERAL NOTES

THIS DRAWING IS TO BE READ IN CONJUNCTION WITH ALL RELEVANT ARCHITECT'S AND ENGINEER'S DRAWING.

ALL DIMENSIONS, LEVELS, ETC ARE TO BE CHECKED BEFORE ANY WORK IS COMMENCED AND ANY DICREPANCIES NOTED TO BE BROUGHT TO THE ARCHITECT'S ATTENTION.

ONLY FIGURED DIMENSIONS TO BE USED, SCALING OF DRAWINGS IS NOT ADVISABLE.

ALL RIGHTS RESERVED. NO PART OF THIS DESIGN SHALL BE REPRODUCED, USED ELSEWHERE AND/ OR IN ANY WAY WITHOUT PRIOR PERMISSION FROM THE ARCHITECT/ ENGINEER.

GEOTECH INFORMATION

SOIL TYPE: CLAYEY SILT; RESIDUAL ANDESTE

ASSUMED SOIL BEARING CAPACITY: EASBP = 150 kPa

RECOMMENDED FOUNDATION TYPE: CONCRETE RAFT

RECOMMENDED FOUNDATION DEPTH: 600MM

REV. NO.	DATE	DESCRIPTION

DBSA APPROVAL

NAME:.....

SIGNATURE:.....DATE:.....

DBSA APPROVAL

NAME:.....

SIGNATURE:.....DATE:.....

DEPARTMENT OF EDUCATION APPROVAL

NAME:.....

SIGNATURE:.....DATE:.....

DEPARTMENT OF EDUCATION APPROVAL

NAME:.....

SIGNATURE:.....DATE:.....

DEPARTMENT OF EDUCATION APPROVAL

NAME:.....

SIGNATURE:.....DATE:.....

MUNICIPAL APPROVAL

NAME:.....

SIGNATURE:.....DATE:.....

CLIENT

DBSA

PRINCIPAL AGENT

KUMA

COMPETENT CONTACT PERSON:	CONT. No: 0126650614, 078 879 2332
KUDA NYABADZA	FIRM REG No: 2015/200682/07

COPYRIGHT VESTS IN THE NORTHWEST DEPARTMENT OF EDUCATION

NORTH-WEST DEPARTMENT OF BASIC EDUCATION

DISCIPLINE

ARCHITECTURAL

PROJECT NAME

LETLAMORENG DAM RESORT

PROJECT STATUS

STAGE 1-3	STAGE 4	STAGE 5-6
CONCEPT	TENDER X	CONSTRUCTION

DESCRIPTION: LETLAMORENG DAM: ROAD PLAN AND LONGITUDINAL SECTION

SCALE: 1/1000 1/100 1/10

DRAWN: CHECKED:

NAME OF COMPETENT PERSON: Gabriel K Bushe, Stephen Tshuma

NAME OF COMPETENT PERSON:

REG No: PAT 34983284

SIGNATURE SIGNATURE

PROJECT NUMBER

DATE: 03 November 2021

DWG No: KUMA-LTL-RD-LS-01

OCCUPANCY CLASSIFICATION: **A3**

REV No: 1

SANS 10400 & XA COMPLIANCE

	Rational Des.		Standard Cal	
CONDUTANCE	Y	N	Y	N
SOLAR HEAT GAIN	Y	N	Y	N
GEOGRAPHICAL ZONE				

NBRs COMPLIANCE

	Yes	No
SITE PLAN	X	
OTHER DRAWINGS	X	

OTHER APPROVALS

	Mark with X		
	Yes	No	N/A
Enviromental Impact Assesment (EIA)		X	
South African Heritage Resources Agency (SAHRA)		X	
Department of Water and Sanitation (DWS)		X	
South African National Roads Agency (SANRAL)		X	
Other			

WATER SUPPLIER

	Yes	No	MUNICIPALITY NAME / Number	Total Capacity
MUNICIPALITY		X	MARULENG	
BOREHOLE	X		WATER USE LISENCE	
PRESSURE				BARS
TANKS				LITERS
OTHER STORE			Specify below	

SANITATION/ SEWER

	Yes	No	MUNICIPALITY NAME / CAPACITY
MUNICIPALITY		X	MARULENG
SEPTIC TANKS	X		M3
PIT LATRINES		X	
OTHER			SPECIFY:

SITE INFORMATION

ERF No.	
COVERAGE	***
VILLAGE NAME	HOEDSPRUIT
DISTRICT	MOPANI
COORDINATES	26°18'26.7" S
	25°08'11.9 "E

STAGES

SIPDM	SACAP	Mark with X
0		
1		
2		
3	1	X
4	2	
5	3	
6	4	
7	5	
8		
9	6	

PROJECT TEAM

	COMPETENT CONTACT PERSON	CONTACT No.	REGISTRATION No.	COMPANY NAME
ARCHITECT	GABRIEL K BUSHE	071 059 1714	PAT 34983284	KUMA CONSULTING
Q. SURVEYOR	SIYABULELA LIWANI	078 662 6830	SACQSP 3285	KUMA CONSULTING
STRUCT. ENG	KUDA NYABADZA	078 879 2332	ECSA 201770127	KUMA CONSULTING
CIVIL ENG	BUSISO NYONI	073 470 8728	ECSA	KUMA CONSULTING
MECH. ENG	MICHAEL TSAHA	071 896 4674	ECSA 20140130	KUMA CONSULTING
ELECT. ENG	MICHAEL TSAHA	071 896 4674	ECSA 20140130	KUMA CONSULTING
OHS	RANGARIRAI MUSWERE	083 733 7689	SACPCMP CHSA/ 192/2020	KUMA CONSULTING
CONTRACTOR				