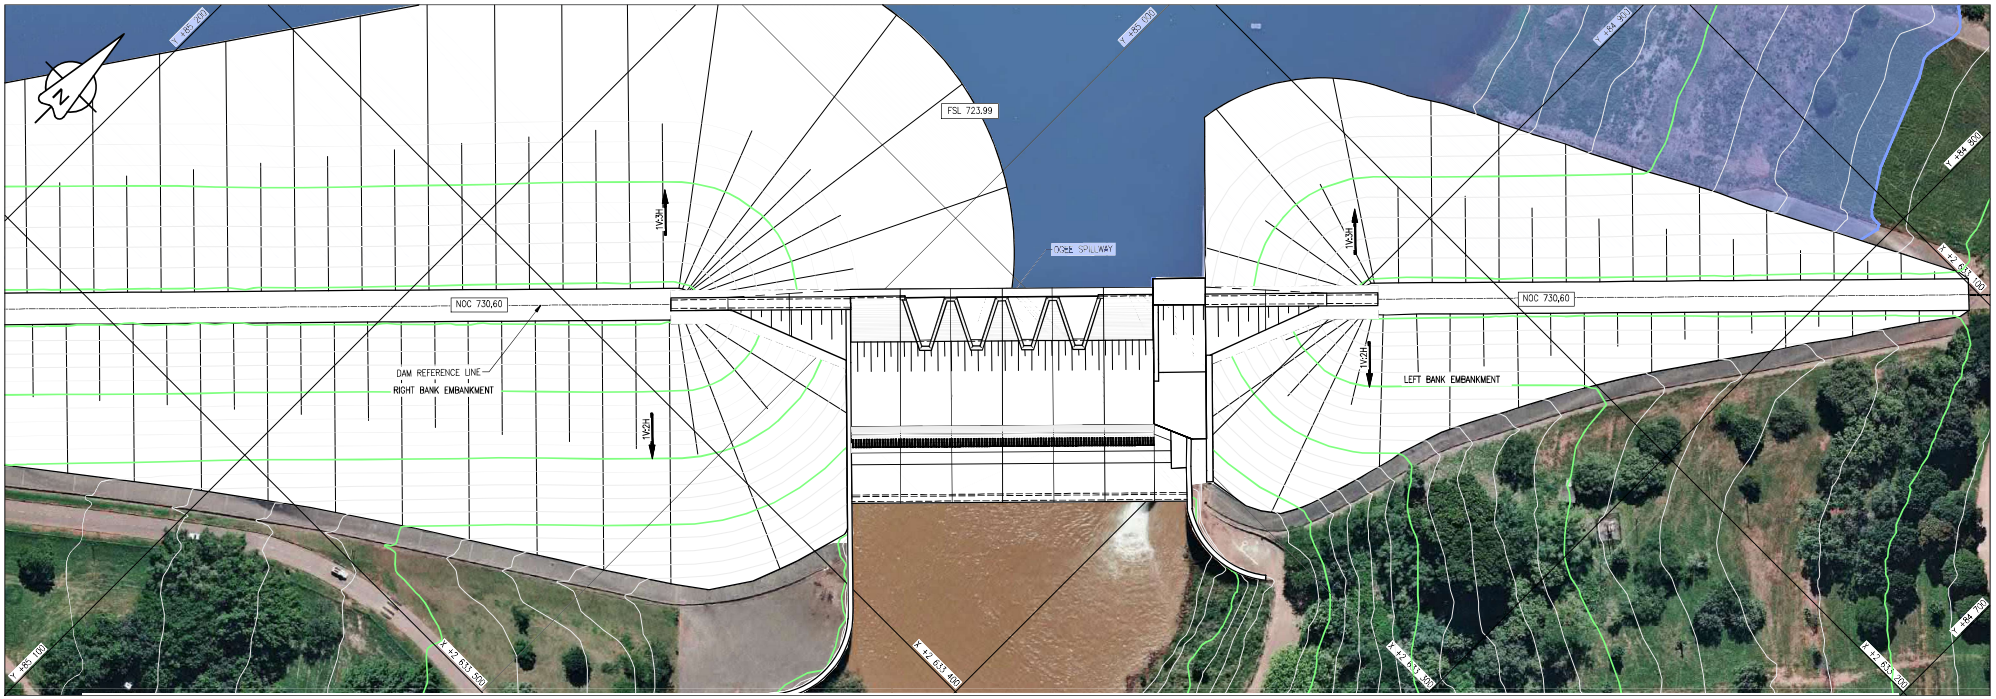

EXISTING SPILLWAY PLAN VIEW

SCALE 1:750

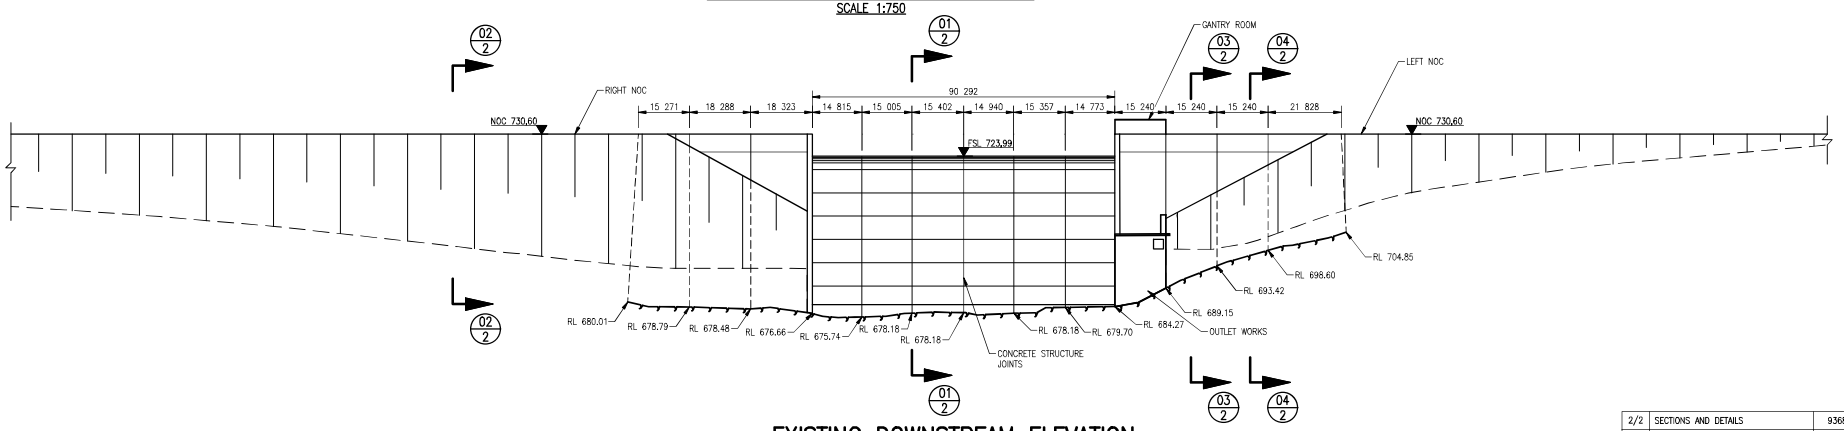

EXISTING DOWNSTREAM ELEVATION

SCALE 1:750

SHEET	DESCRIPTION	OTHER No.	REG. No.
2/2	SECTIONS AND DETAILS	9368-302	X
1/1	LIST OF DRAWINGS	9368-015	X

LIST OF DRAWINGS

FOR TENDER PURPOSES ONLY

SCALE 1:750

0 5 10 15 20 25 35 45 55 65 75 150 m

SECTION
07/3
SECTION NUMBER
SHEET NUMBER

PREPARED BY:

ARQ CONSULTING ENGINEERS

REVISION				
MOD No.	DATE	DESCRIPTION	FOR	DWS
00	12/22	ISSUE FOR TENDER	QS	

DEPARTMENT OF WATER AND SANITATION
REPUBLIC OF SOUTH AFRICA

HEAD OFFICE
ENGINEERING SERVICES
PRIVATE BAG X313
PRETORIA 0001

SEDIBENG BUILDING
185 FRANCIS BAARD STREET
PRETORIA
(012) 336-7500

D.M. MASHITISHO
DIRECTOR GENERAL

M BLAESER	CHECKED:	DESIGN: HJ WRIGHT	
		DRAWN: NM	
HJ WRIGHT	ENGINEER:	DATE:	EXT. APPROVAL / DESIGN CHECKED: DATE:
Q SHAW	CHIEF ENGINEER / APP (Pr. Eng):	DATE:	DIRECTOR (Pr. Eng): DATE:

GROOT LETABA RIVER WATER DEVELOPMENT PROJECT (GLeWaP)

TZANEEN DAM RAISING

SPILLWAY RISING

EXISTING SPILLWAY STRUCTURE – PLAN AND ELEVATION

PROVINCE: LIMPOPO	DISTRICT: TZANEEN	KEYCODES:	–	–	–	–	–	OTHER NUMBER	9368-301				
LOCALITY No.: –	TENDER/ CONTRACT No. –	SHEET	REG. No.										REV.
CALCULATION FILE: –		1 of 2	X										00