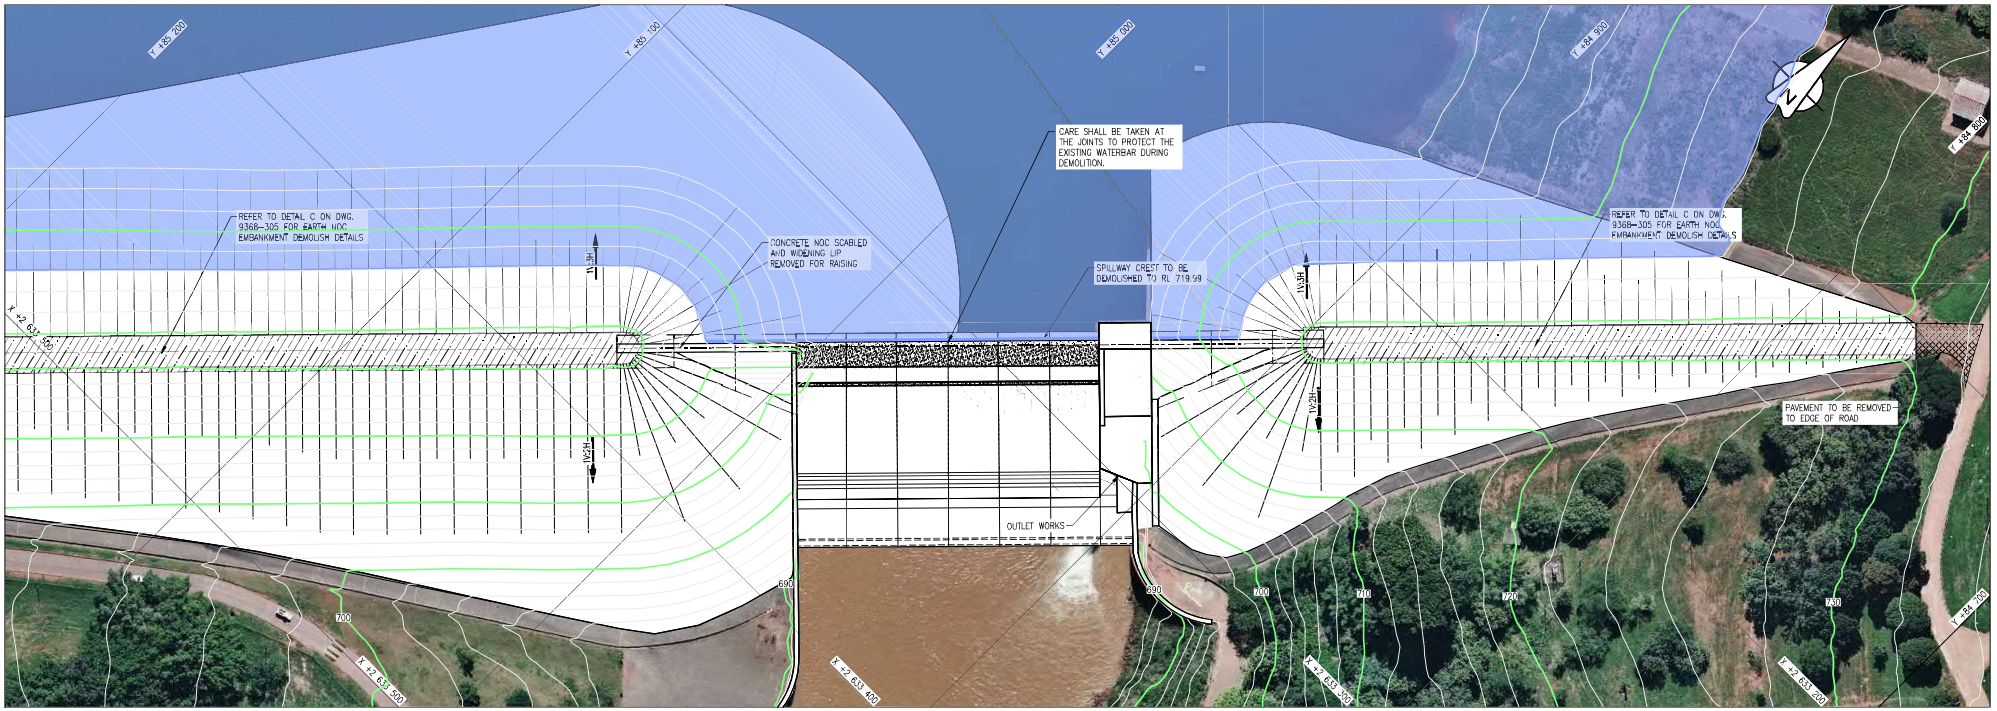

SPILLWAY DEMOLITION

SCALE 1:750

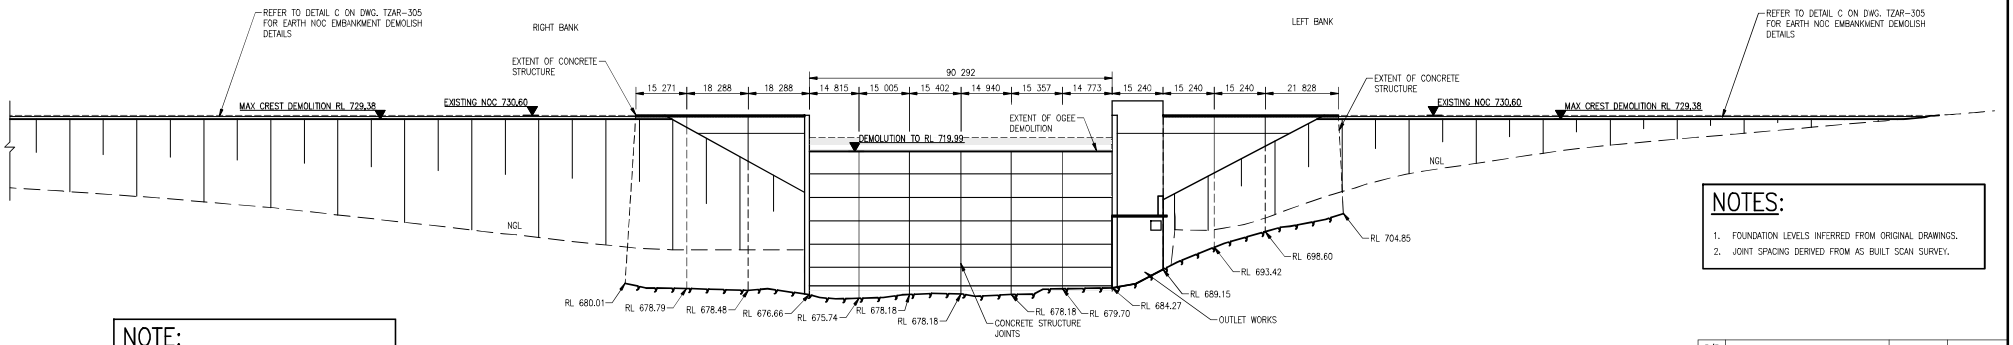

DOWNSTREAM ELEVATION INDICATING CREST DEMOLITION

SCALE 1:750

NOTES:

1. FOUNDATION LEVELS INFERRED FROM ORIGINAL DRAWINGS.
2. JOINT SPACING DERIVED FROM AS BUILT SCAN SURVEY.

NOTE:

* DEMOLITION WORK TO BE DONE BY DEMOLITIONS CONTRACTOR.

FOR TENDER PURPOSES ONLY

SCALE 1:750

0 5 10 15 20 25 35 45 55 65 75 150 m

SHEET	DESCRIPTION	OTHER No.	REG. No.
3/3	SECTIONS AND DETAILS 2	9368-305	X
2/3	SECTIONS AND DETAILS 1	9368-304	X
1/1	LIST OF DRAWINGS	9368-015	X

LIST OF DRAWINGS

PREPARED BY: ARQ CONSULTING ENGINEERS

REVISION				
MOD No.	DATE	DESCRIPTION	FOR	DWS
00	12/22	ISSUE FOR TENDER	QS	

DEPARTMENT OF WATER AND SANITATION
REPUBLIC OF SOUTH AFRICA

HEAD OFFICE
ENGINEERING SERVICES
PRIVATE BAG X313
PRETORIA 0001

SEDIBENG BUILDING
185 FRANCIS BAARD STREET
PRETORIA
(012) 336-7500

D.M. MASHITISHO
DIRECTOR GENERAL

M BLAESER — CHECKED: — DATE:
HJ WRIGHT — ENGINEER: — DATE:
Q SHAW — CHIEF ENGINEER / APP (Pr. Eng): — DATE:
DESIGN: HJ WRIGHT
DRAWN: NM
EXT. APPROVAL / DESIGN CHECKED: — DATE:
DIRECTOR (Pr. Eng): — DATE:

GROOT LETABA RIVER WATER DEVELOPMENT PROJECT (GLeWaP)

TZANEEN DAM RAISING

SPILLWAY RISING

DEMOLITIONS – PLAN LAYOUT AND ELEVATION

PROVINCE: LIMPOPO | DISTRICT: TZANEEN | KEYCODES: – – – – – – | OTHER NUMBER: 9368-303
LOCALITY No.: – | TENDER/CONTRACT No.: – | SHEET: 1 of 3 | REG. No.: X | REV.: 00
CALCULATION FILE: –