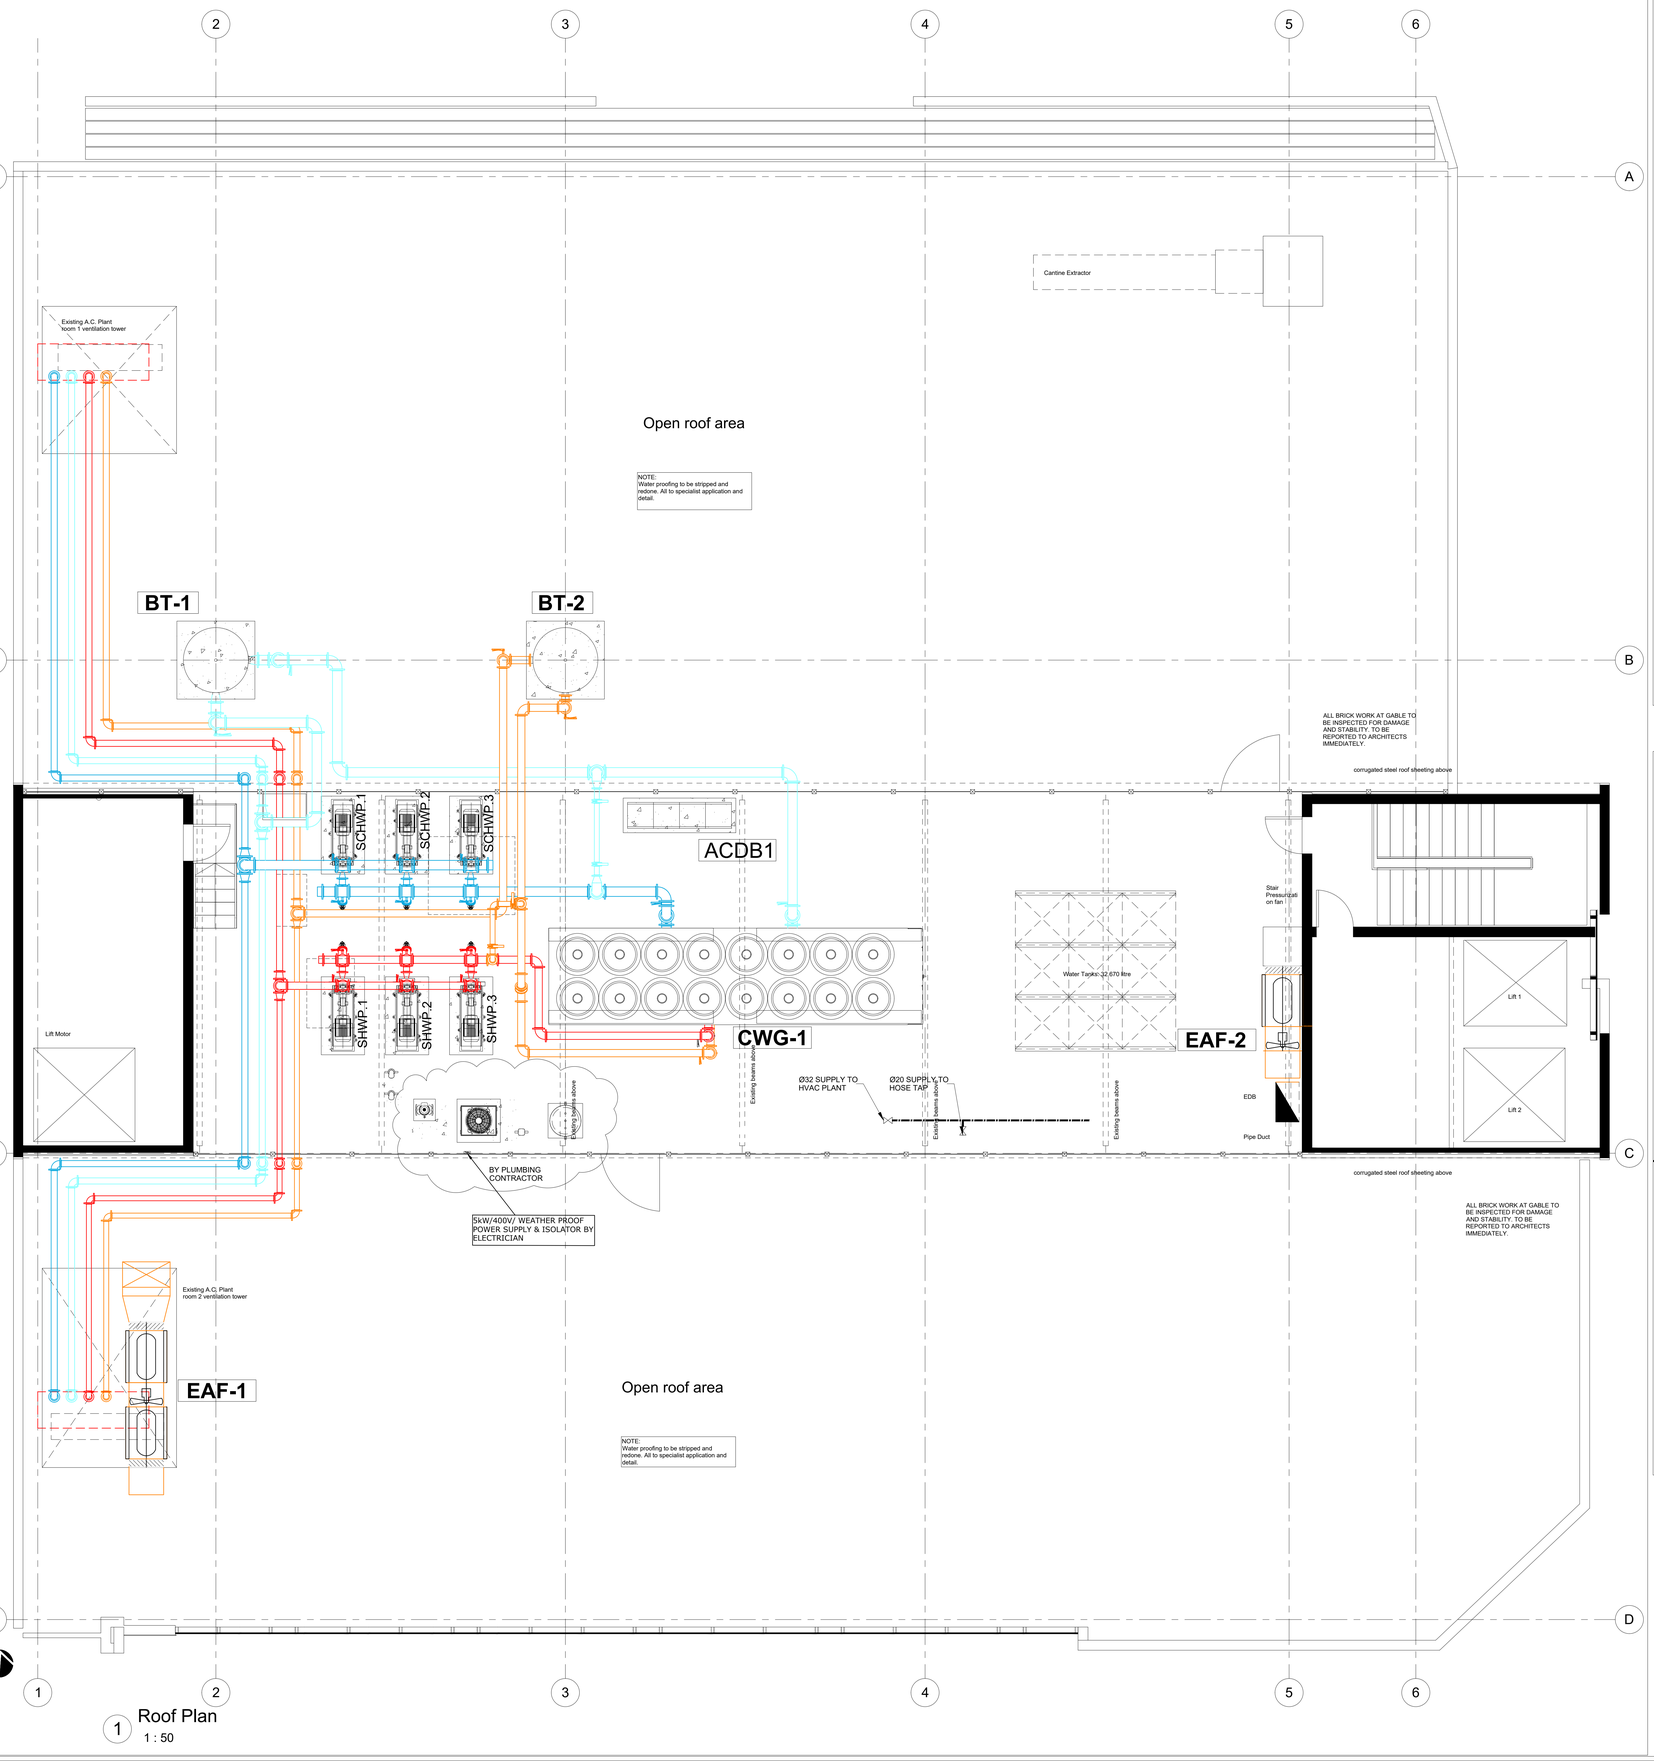

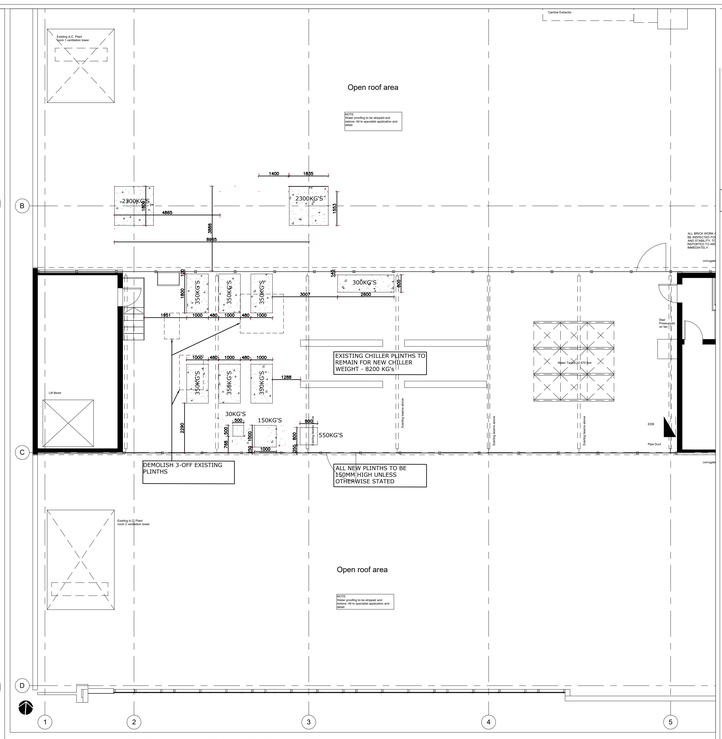

PART PLAN - ROOF PLINTHS

1 : 100

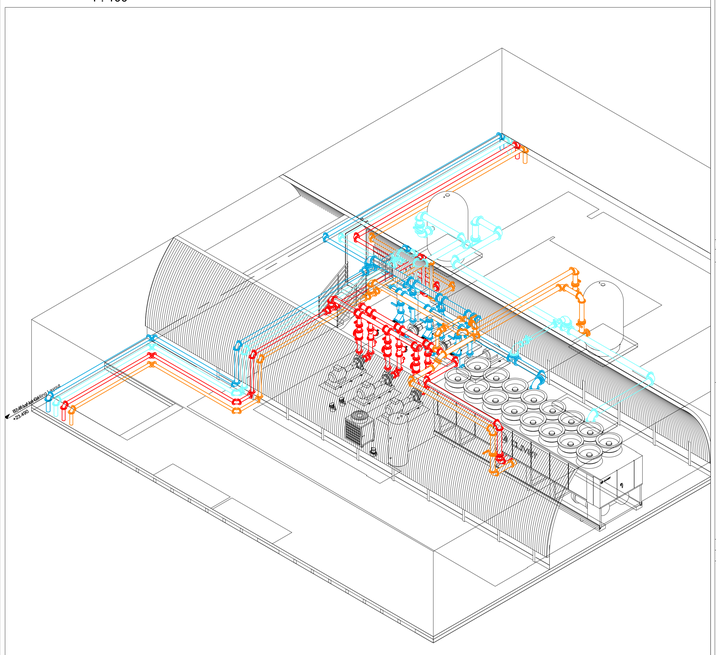

3D- VIEW OF HVAC PLANT

N.T.S

GENERAL NOTES:

All boundaries, dimensions and levels are to be checked on site before construction and any discrepancies are to be reported to the Architect.

Partial Service: Any discrepancies with site or other information is to be advised to the Architect and direction or approval is to be sought before the implementation of the detail.

Do not scale this drawing.

For the purpose of coordination, all relevant parties must check this information prior to implementation and report any discrepancies to the Architect.

FOR TENDER

REVISIONS

NO.	DATE	DESCRIPTION	REV BY.

© COPYRIGHT. THIS DRAWING MAY NOT BE REPRODUCED OR TRANSMITTED IN ANY FORM OR BY ANY MEANS IN PART OR IN WHOLE WITHOUT THE PERMISSION OF THE DESIGNER.

ALL WORK TO BE CARRIED OUT IN ACCORDANCE WITH SANS CODE 10400, N.B.R & LOCAL AUTHORITY BYLAWS.

USE FIGURED DIMENSIONS ONLY - DO NOT SCALE. ANY CONSTRUCTION FROM THESE DRAWINGS IS AT OWNER'S RISK.

ALL BOUNDARIES, DIMENSIONS AND LEVELS ARE TO BE CHECKED ON SITE BEFORE CONSTRUCTION AND ANY DISCREPANCIES ARE TO BE REPORTED TO THE ARCHITECT.

PARTIAL SERVICE: ANY DISCREPANCIES WITH SITE OR OTHER INFORMATION IS TO BE ADVISED TO THE ARCHITECT AND DIRECTION OR APPROVAL IS TO BE SOUGHT BEFORE IMPLEMENTATION OF THE DRAWING.

FOR THE PURPOSE OF COORDINATION, ALL RELEVANT PARTIES MUST CHECK THIS INFORMATION PRIOR TO IMPLEMENTATION AND REPORT ANY DISCREPANCIES TO THE ARCHITECT.

Mechanical Engineer : Ganny Govender

Signature: Date:

LDM

Solutions For The Built Environment

PTA Office: 239 Lange Street, Nieuw Muckleneuk Street, Brooklyn, Pretoria 0181
• Tel: (+27 12) 346 8676

Client: Government Printing Works

Signature: Date:

PROJECT:
ERF 3265, Pretoria Central, Goverment Printing Works

ADDRESS:
379 Schubart St, Pretoria Central, Pretoria, 0002, RSA.

DRAWING TITLE:
ROOF AIRCONDITIONING & VENTILATION LAYOUT

BUILDING CLASSIFICATION:	CLIMATIC ZONE:
G1	2
Paper Size: A0	SCALE: 1 : 50
Drawn: LM / Checked: GG	DATE: 11/12/2017
PROJECT No. GP/17-006	REVISION: T0
DRAWING No. M-1007	