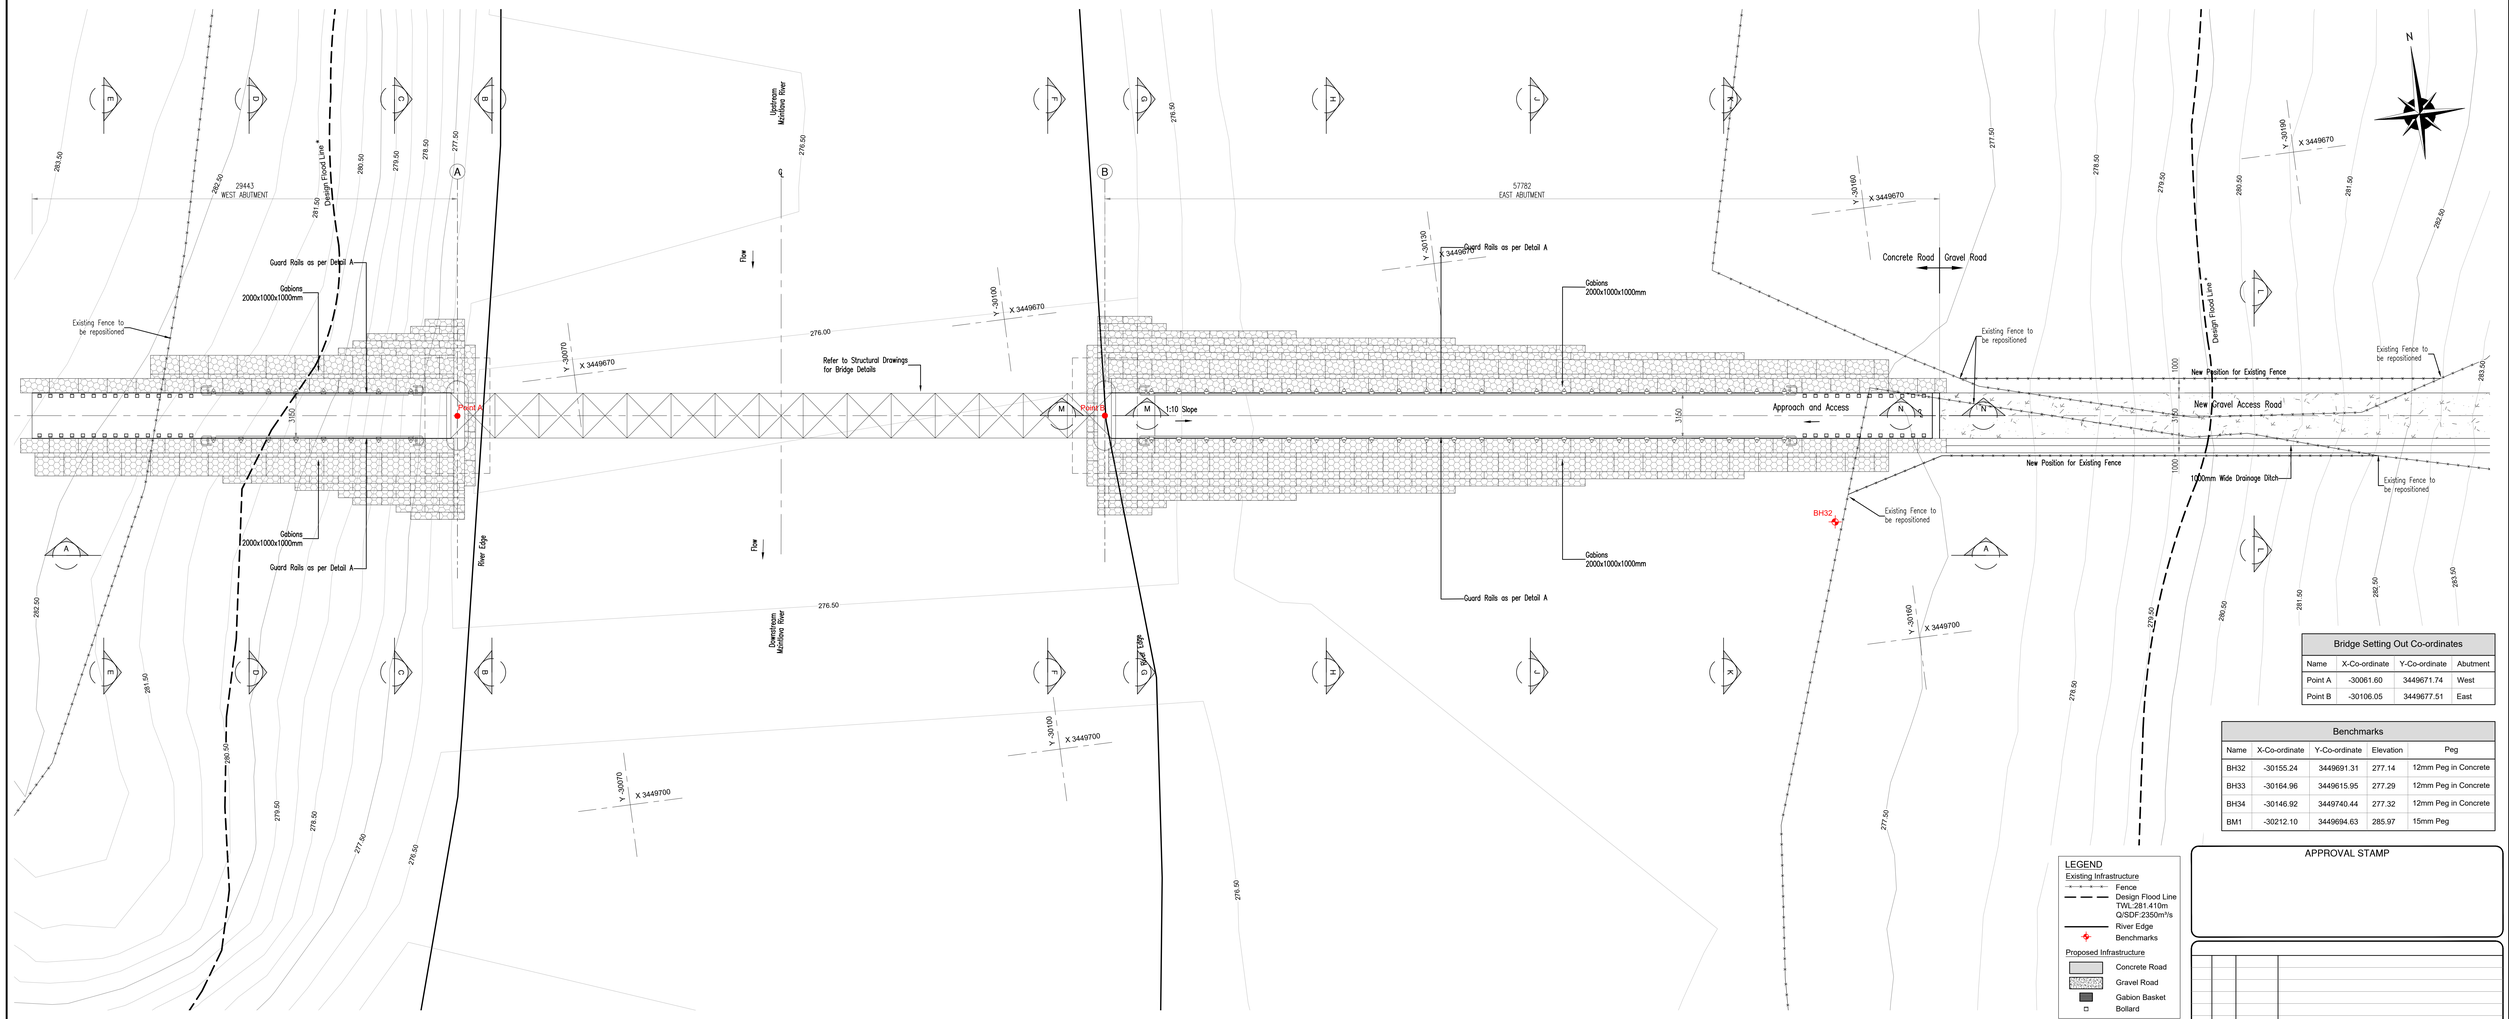

LAYOUT PLAN
Scale 1:150

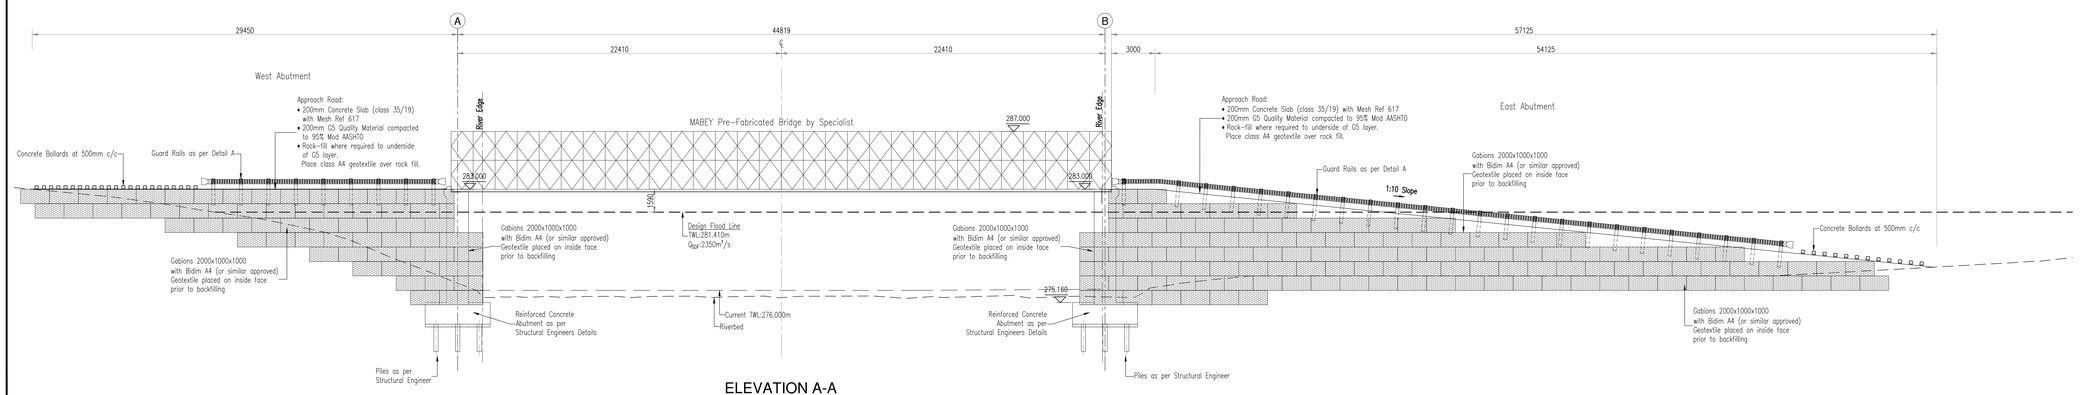

ELEVATION A-A
SCALE: 1:150

LEGEND

Existing Infrastructure
- Fence
- Design Flood Line TWL:281.410m Q/SDF:2350m³/s
- River Edge
- Benchmarks

Proposed Infrastructure
- Concrete Road
- Gravel Road
- Gabion Basket
- Bollard

Bridge Setting Out Co-ordinates

Name	X-Co-ordinate	Y-Co-ordinate	Abutment
Point A	-30061.60	3449671.74	West
Point B	-30106.05	3449677.51	East

Benchmarks

Name	X-Co-ordinate	Y-Co-ordinate	Elevation	Peg
BH32	-30155.24	3449691.31	277.14	12mm Peg in Concrete
BH33	-30164.96	3449615.95	277.29	12mm Peg in Concrete
BH34	-30146.92	3449740.44	277.32	12mm Peg in Concrete
BM1	-30212.10	3449694.63	285.97	15mm Peg

APPROVAL STAMP

REV	BY	DATE	REVISION DESCRIPTION
T01	BVDW	2023-05-26	Issued for information to DBSA

AMENDMENTS

FOR INFORMATION

CLIENT

DBSA
DEVELOPMENT BANK OF SOUTHERN AFRICA
Building Africa's Prosperity

Uhambiso Consult (Pty) Ltd
CONSULTING ENGINEERS AND PROJECT MANAGERS
INJINELI EZICEBISAYO NEMIMANDLA EZONGAMELA UMSEBENZI

Port Elizabeth
137 Prospect Road
Walmer
Port Elizabeth
P.O. Box 9632
Walmer
Port Elizabeth 6065
Tel: (041) 3730 180
Fax: (041) 3730 181
E-mail: uhamail@uhambiso.co.za
Web: www.uhambiso.com

Mthatha
No 37
Ukhozi Street
Southernwood
Mthatha 5100
P.O. Box 352
Mthatha 5099
Tel: (047) 531 4252
Fax: (047) 531 1211
E-mail: uhamail@telkom.co.za

PROJECT TITLE

Construction of Dikidikini River Bridge (Ward 6)

DRAWING TITLE

BRIDGE LAYOUT PLAN, SECTIONS AND DETAILS (SHEET 1 OF 3)

DRAWN: BVDW	DATE DRAWN: 2023-02-10	SHEET SIZE: A0 LANDSCAPE
DRAWING CHECK BY: CS/JG	DATE CHECKED: 2023-02-10	SCALE: AS NOTED
DESIGN ENGINEER: RM	PROJECT LEADER: JG	PROFESSIONAL ENGINEER: JG
APPROVED BY (for Consultant): DATE APPROVED	APPROVED BY (for Client): DATE APPROVED	

DRAWING No.	SHEET No.	REVISION
A_GA20-02	1 of 3	T01

© Uhambiso Consult (Pty) Ltd

FILENAME - P:\A5-47AP - CONSTRUCTION OF DIKIDIKINI BRIDGE\DRAWINGS\WORKING DRAWINGS\CIVIL\3_A_GA20-02_01 - BRIDGE LAYOUT PLAN, SECTIONS AND DETAILS.DWG | PLOTTED BY: BRANDON VAN DER WESTHUIZEN | PLOTTED DATE - 5.26.2023 TIME - 17:21:25