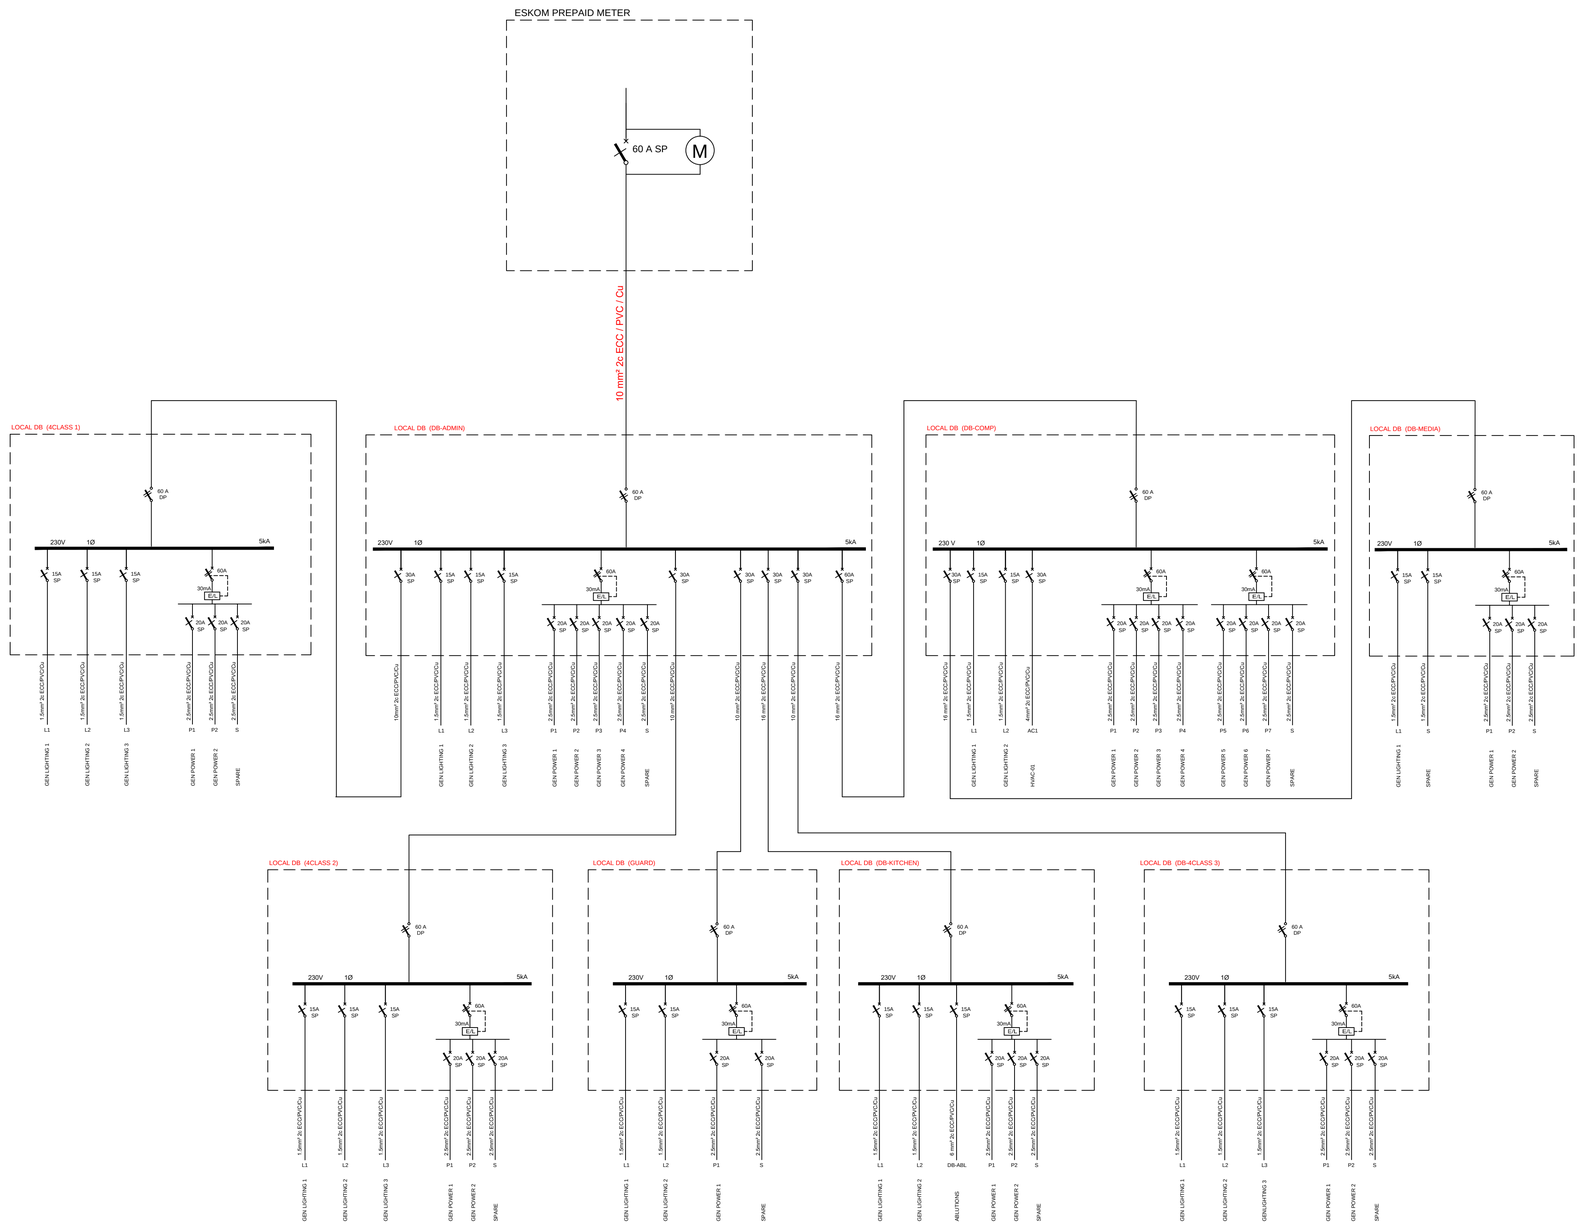

NOTES:

LEGEND:

ISOLATOR

BREAKER

60A
30mA
E/L
EARTH LEAKAGE RELAY

REV	DATE	DESCRIPTION	DR	CK
0	31.08.2022	FOR TENDER PURPOSES ONLY	BPM	TM

CLIENT:

education
Department:
Education
PROVINCE OF KWAZULU-NATAL

Head Office, 247 Burger Street, Pietermaritzburg, 3200
Telephone Number: (033) 392 1203
Fax number: (033) 392 1203

IMPLEMENTING AGENT :

DBSA
DEVELOPMENT BANK OF SOUTHERN AFRICA
Building Africa's Prosperity

Headway Hill, 1258 Lever Road, Midrand, South Africa
Telephone Number: +27 11 313 3911
Fax number: +27 11 313 3500 or +27 11 313 3297
Web: webmaster@dbsa.org

PROFESSIONAL SERVICE PROVIDER :

Bhadama Properties & Projects

Regus Westway, 3 Floor, 18 The Boulevard
Westway Office Park, Westville, DURBAN
Tel: (031) 003 3137, Fax: (031) 003 3101, F2E: 086 671 3682
sbu@bhadama.co.za,

PROJECT:

EZAKHELENI HIGH SCHOOL

SERVICE:

ELECTRICAL

NGOLELA Engineering
Engineers, Planners and Project Managers

37 LESLEY DRIVE
HATTON ESTATE
PINETOWN,
3610

TEL : 083 - 362 4784
FAX : 086-635 1149
e-mail address :
tnm@ngolela.co.za

DRAWING TITLE

ELECTRICAL
SCHEMATIC LAYOUT

DESIGNED: T.N. MAPHUMULO		APPROVED: T.N. MAPHUMULO	
SIGNATURE:		SIGNATURE:	
DRAWN: JNZ	DRAWING NUMBER		REV.
DATE: 31.08.2022	2210-ESCH-00	SHEET 01	0
SCALE: NTS			