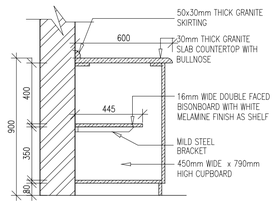

SECTION SCALE 1:20

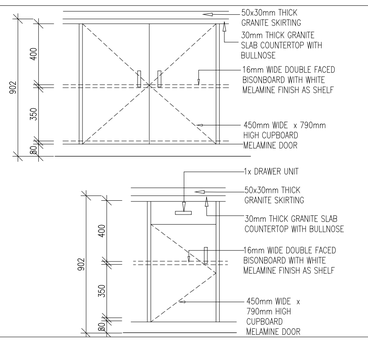

ELEVATION SCALE 1:20

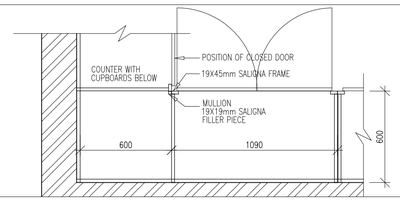

PLAN SCALE 1:50

KITCHEN - CUPBOARDS

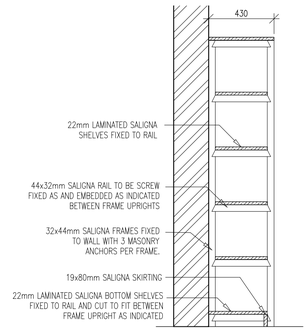

SECTION A SCALE 1:20

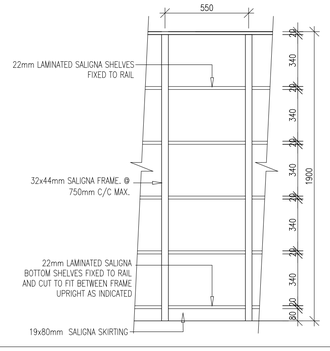

ELEVATION SCALE 1:20

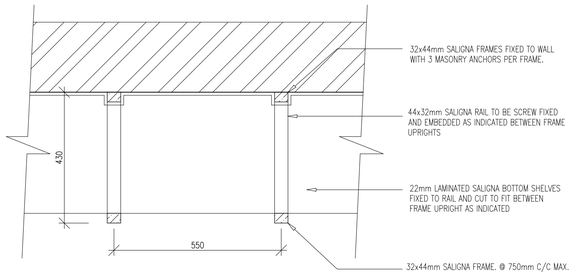

BOTTOM SHELF PLAN SCALE 1:10

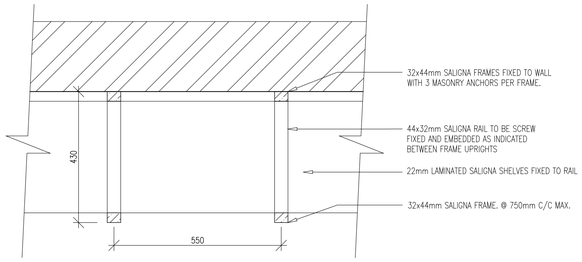

PLAN SCALE 1:10

VEG STORE - FIXED SHELVES

GENERAL SPECIFICATIONS;

DAY AND BULK STORE/S

ADJUSTABLE SHELVING
WALL BANDS:
POWDER COATED MILD STEEL WALL BAND HEIGHTS AS INDICATED ON PLANS @ MAX 600m C/C
STEEL BRACKETS:
POWDER COATED MILD STEEL BRACKETS,300mm
SHELVING:
16mm THICK x 300mm WIDE LAMINATED S.A PINE (LENGHTS ACCORDING TO DETAIL LAYOUT)
MODULAR STEEL SHELVING:
STEEL SHELVES AND SLOTTED STEEL ANGLE POSTS AND CROSS BRACES ON SIDES

KITCHEN

CUPBOARD SPEC NOTE

CUPBOARD CARCASSES TO BE 16mm DOUBLE FACED BISONBOARD WITH WHITE MELAMINE FINISH.
CUPBOARD DOORS TO BE 16mm DOUBLE FACED BISONBOARD WITH WHITE MELAMINE FINISH, SQUARE EDGED WITH 3mm WHITE PVC EDGING ALL ROUND

GRANITE COUNTER TOPS TO BE 30mm THICK
COUNTER TOPS TO HAVE 50mm HIGH GRANITE SKIRTING

VEG STORE

FIXED SHELVES

ALL SALIGNA BOARDERS TO BE SLIGHTLY ROUNDED, THOROUGHLY SANDED AND VANISHED WITH CLEAR PLASCON VARNISH

WORKSHOP DRAWINGS TO BE SUBMITTED TO ARCHITECT BEFORE ANY WORK COMMENCES.

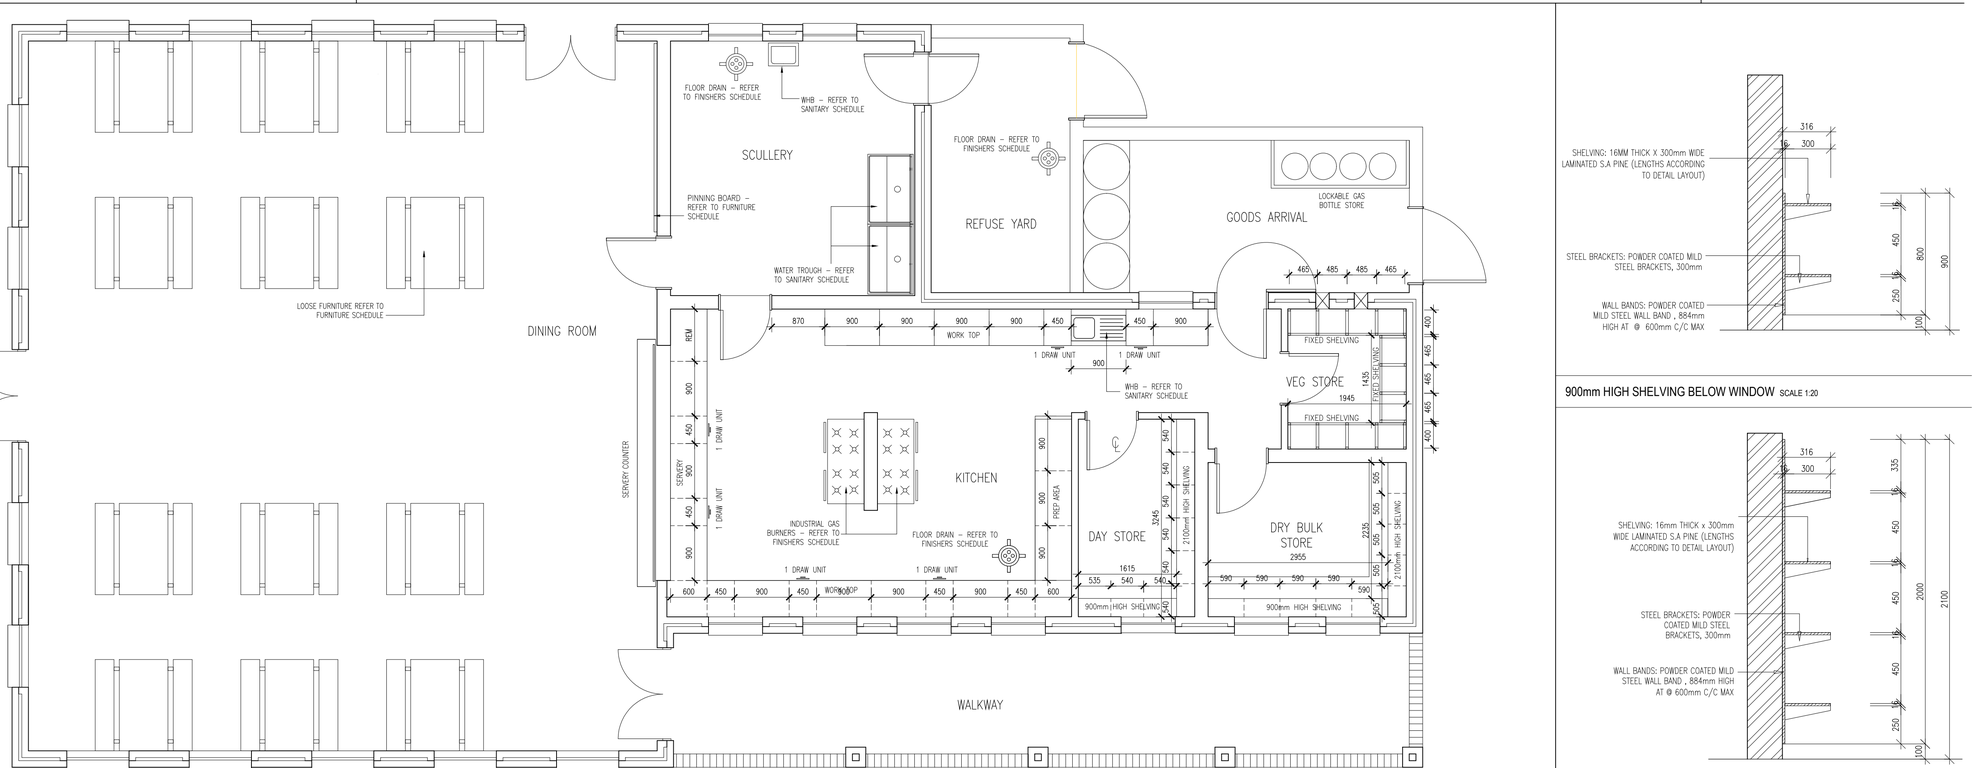

PLAN SCALE 1:50

KEY PLAN

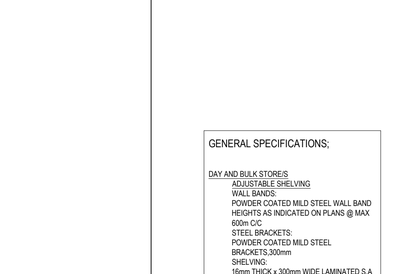

900mm HIGH SHELVING BELOW WINDOW SCALE 1:20

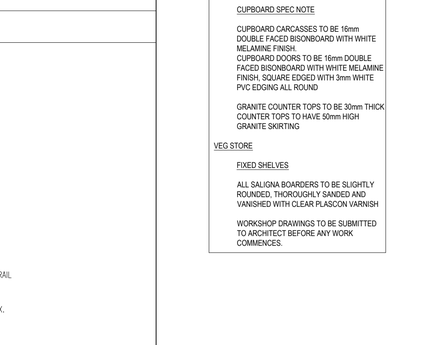

2100mm HIGH SHELVING SCALE 1:20

DAY & BULK STORE/S - SHELVES

CLIENT:

DBSA
Development Bank of Southern Africa

Client Name:	
Designation & Section:	
Client Signature:	Project Phase 1
Date:	
Contact No.'s:	

No.	DATE	REVISION DETAIL
00	18-08-2022	ISSUED FOR CONSTRUCTION

690 SIGNATURE GROUP

External Consultant:	690 SIGNATURE GROUP
External Drawing No.	ESIM-DNC_D-501

Consultant:

Z.M.L Engineers and Project Managers
A Division of the ZML Africa Group

This drawing is the property of ZML Africa Projects.
Copyright:
The contents of this drawing is the property of the owner and is confidential. It shall not in any manner be reproduced, destroyed, lent or given away without the permission of the owner.

Site Address:
–
–
–

Building Name:
–
–
–

Project Description:
KZN DOE INFRASTRUCTURE DEVELOPMENT AND MAINTENANCE PROGRAMME

Drawing Description:
SPRINGHAVEN PRIMARY SCHOOL
DINING & NUTRITION CENTRE JOINERY
–

Drawn:	S. DLAMINI	Date:	07-06-2019
Designer/ Checked:	M. MADIBA	Scale:	AS SHOWN
Approved:	S. MAJORO	Drawing Size:	A1
Prof Reg. No.	PSAT24714667	Revision No.	00
Signature:			

Drawing Number:

Site & Building No.	Floor No.	Discipline & Service Type
SPRINGHAVEN	GF	ARCHITECTURE
Sheet Number	**Project Number**	**Emis No.**
001	ZML-EPM-DBSA001	500274779