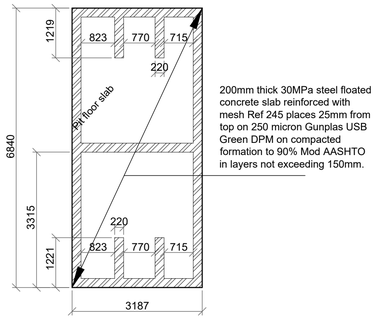

BLOCK B: PIT FLOOR SLAB LAYOUT PLAN

scale 1:75

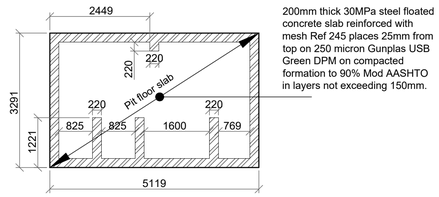

BLOCK C: PIT FLOOR SLAB LAYOUT PLAN

scale 1:75

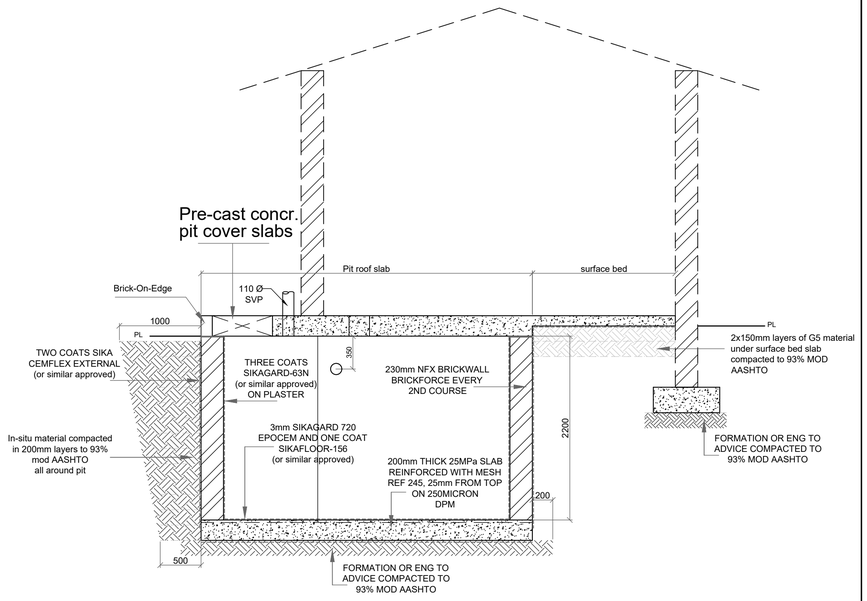

SECTION A-A

SCALE 1:25

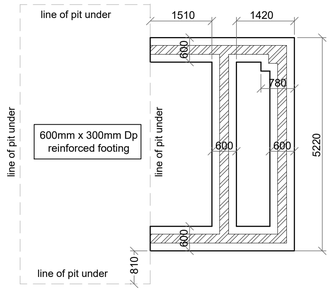

BLOCK C: FOUNDATION LAYOUT PLAN

scale 1:75

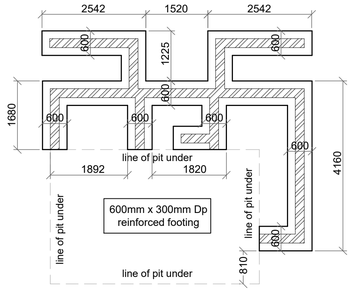

BLOCK C : FOUNDATION LAYOUT PLAN

scale 1:75

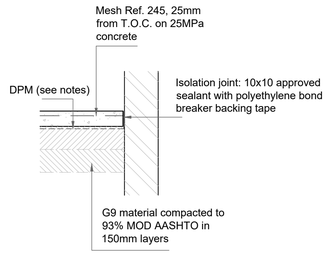

ISOLATION JOINT (I.J.) scale 1:20

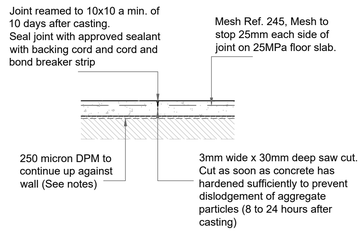

CRACK CONTROL JOINT (C.C.J.)

scale 1:20

REVISIONS		
	DATE	DESCRIPTION
A	19/08/2022	STAGE 4 APPROVAL

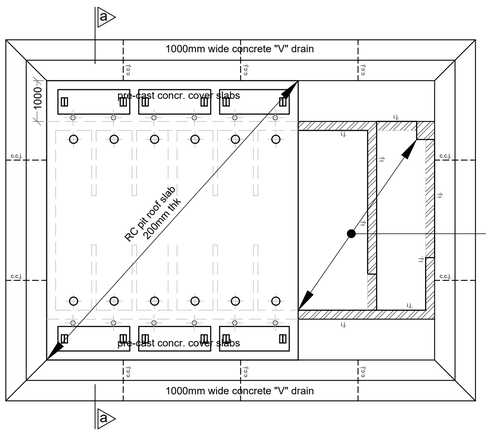

BLOCK C: SURFACE BED SLAB, VERANDAH, WALKWAY AND "V" DRAIN LAYOUT PLAN

scale 1:75

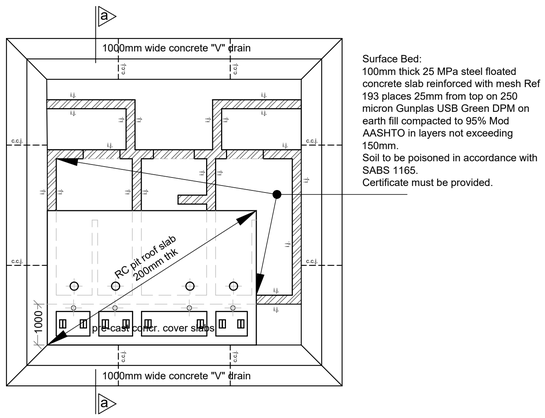

BLOCK C : SURFACE BED SLAB, VERANDAH, WALKWAY AND "V" DRAIN LAYOUT PLAN

scale 1:75

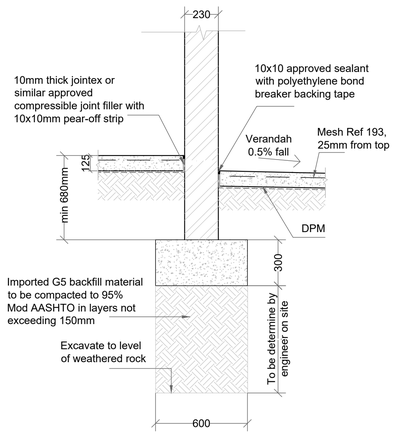

SECTION a-a

Scale 1:20

CLIENT:

education
Department:
Education
PROVINCE OF KWAZULU-NATAL

Head Office, 247 Burger Street, Pietermaritzburg, 3200
Telephone Number: (033) 392 1203
Fax number: (033) 392 1203

IMPLEMENTING AGENT:

Headway Hill, 1258 Lever Road, Midrand, South Africa
Telephone Number: +27 11 313 3911
Fax number: +27 11 313 3550 or +27 11 313 3297
Web: webmaster@dbsa.org

PROJECT MANAGERS:
CIVIL ENGINEERS:
STRUCTURAL ENGINEERS:

Bhadama Properties & Projects

Regus Westway, 3 Floor, 18 The Boulevard
Westway Office Park, Westville, DURBAN

Tel: (031) 003 3137; Fax: (031) 003 3101, F2E, 086 671 3682

sbu@bhadama.co.za, siphiwe@bhadama.co.za

PROJECT NAME & CLIENT INFORMATION
STORM DAMAGE PROGRAMME:
EZAKHELENI PRIMARY SCHOOL

DBSA

SECTION / BLOCK

ABLUTION BLOCKS C and D

TITLE

CIVIL ENGINEERING DRAWING

DRAWING DESCRIPTION

FOUNDATION AND SURFACE BED SLAB LAYOUT PLAN

SCALE	AS SHOWN		
DESIGNED SAM	DATE AUG 2022	PrEng No. 20160552	SIGN.:
DRAWN SAM	DATE AUG 2022	PrEng No. 20160552	SIGN.:
APPROVED RJK	DATE AUG 2022	DRAWN: 20060009	SIGN.:

DRAWING NUMBER: P2206/10-02

REVISION A