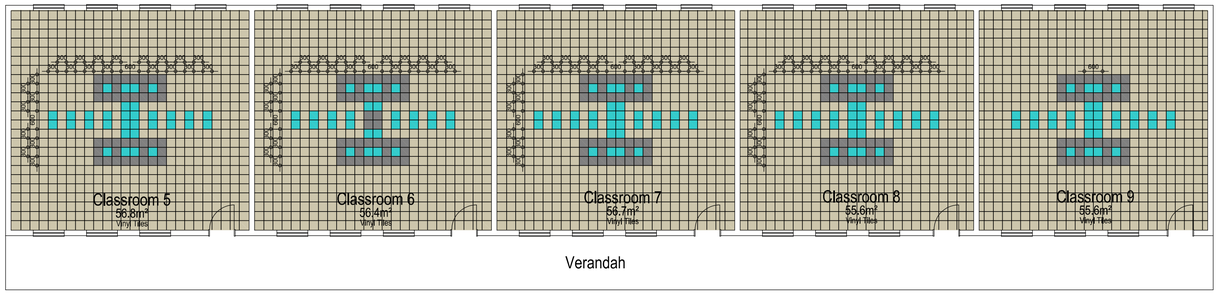

FLOOR FINISH LAYOUT

Block B: 5x Classroom Block
Kwabulawayo HS
1:100

NOTE:
If floors are powerfloated, the Architect should be contacted immediately

LEGEND: Rooms

FloorworX Superflex Bone (Colour code: MS081) fully flexible vinyl floor tiles 300mm x 300mm x 2.5mm thick, manufactured in accordance with SANS 786:2000, laid in FloorworX No. 60 Plus acrylic adhesive spread with a notched trowel on suitably prepared subfloor with a hygrometer reading showing a moisture content of less than 70%, with joints welded with a fully flexible coloured 'Marley Welding Rod' to provide a smooth, hygienic sealed finish and rolled with 68kg three section metal roller on completion.

FloorworX Superflex Blue Sky (Colour code: MS172) fully flexible vinyl floor tiles 300mm x 300mm x 2mm thick, manufactured in accordance with SANS 786:2000. laid in FloorworX No. 60 Plus acrylic adhesive spread with a notched trowel on suitably prepared subfloor with a hygrometer reading showing a moisture content of less than 70%, with joints welded with a fully flexible coloured 'Marley Welding Rod' to provide a smooth, hygienic sealed finish and rolled with 68kg three section metal roller on completion.

FloorworX Superflex Ash Grey (Colour code: MS022) fully flexible vinyl floor tiles 300mm x 300mm x 2.5mm thick, manufactured in accordance with SANS 786:2000, laid in FloorworX No. 60 Plus acrylic adhesive spread with a notched trowel on suitably prepared subfloor with a hygrometer reading showing a moisture content of less than 70%, with joints welded with a fully flexible coloured 'Marley Welding Rod' to provide a smooth, hygienic sealed finish and rolled with 68kg three section metal roller on completion.

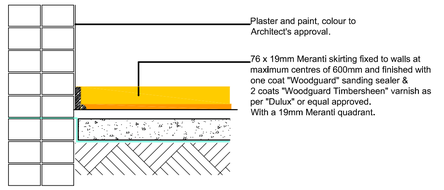

SCALE:	DETAIL DESCRIPTION:
1:10	MERANTI SKIRTING DETAIL

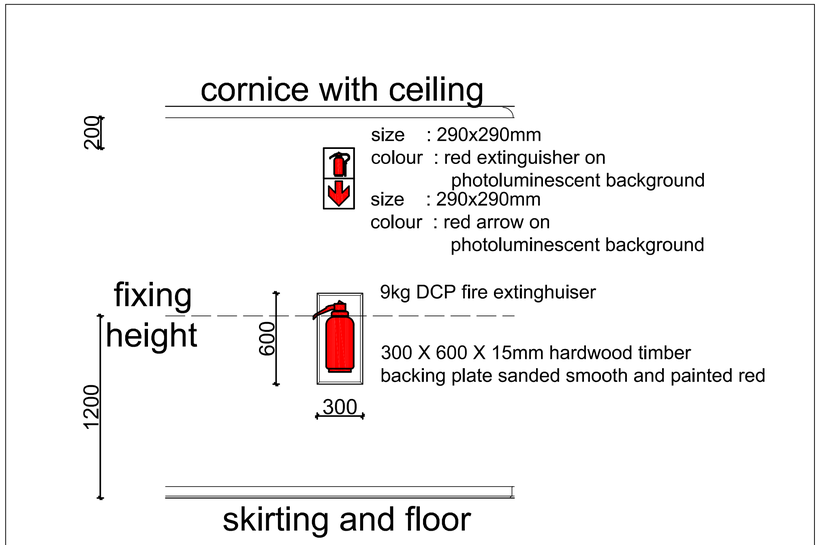

DETAIL NO:	SCALE:	DETAIL DESCRIPTION:	SEE DETAIL NO:
DT211	1/20	FIRE EXTINGHUISER & SIGNAGE	SITE PLAN

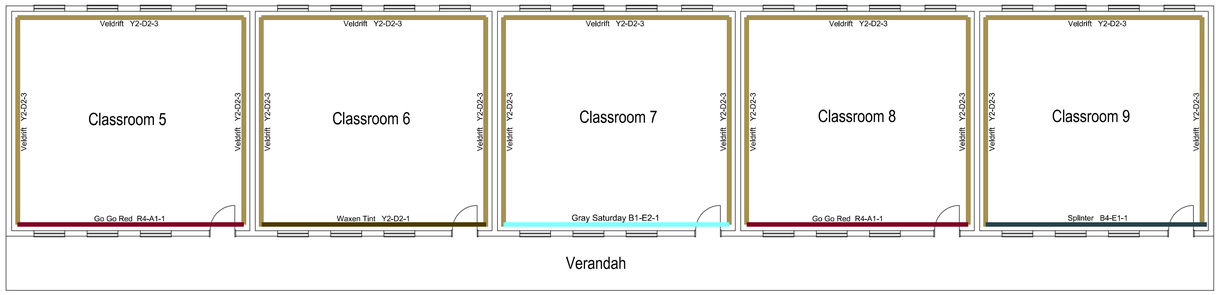

WALL FINISH LAYOUT

Block B: 5x Classroom Block
Kwabulawayo HS
1:100

LEGEND:

WALL FINISHES

PAINT - MAIN COLOUR
Plascon Inspired Range
Veldrift Y2-D2-3

PAINT - ACCENT COLOUR
Plascon Inspired Range
Waxen Tint Y2-D2-1

PAINT - ACCENT COLOUR
Plascon Inspired Range
Grey Saturday B1-E2-1

PAINT - ACCENT COLOUR
Plascon Inspired Range
Go Go Red R4-A1-1

PAINT - ACCENT COLOUR
Plascon Inspired Range
Splinter B4-E1-1

Revisions

No.	Date	Revision	By
00	2019-00-00	xxxxxx xxxxx xxxx xxx xx x	xxx

Approved
.....

End User:
education
Department:
Education
PROVINCE OF KWAZULU-NATAL

Implementing Agent:
DBSA
DEVELOPMENT BANK OF SOUTHERN AFRICA
Building Africa's Prosperity

In terms of the Copyright Act 98 of 1978, no part of this drawing may be reproduced, in any form or by any means, electronic or mechanical, including photocopying, recording or by any information storage and retrieval system, without written permission from the author.

Copyright of this drawing is reserved by the Architect.
Dimensions to be checked on site before work is commenced.
All building works to comply with SABS 0400-1990, South African Standard Code of Practice for the application of the National Building Regulations or latest revision there-of.

All building works to comply with the regulations as set out in the NHBRC Home Building Manual Parts 1,2 & 3 Rev 1 of February 1990 or latest revision there-of.

Architectural Consultant:

Afritech Architects
25 years

86 Montague Street
PO Box 2893
Newcastle
2940
TEL No: 034-312 4415
Cell No: 083-631 9476
E-mail: vos@afri-tech.co.za
CK 93/20719/23
Spectrum Architects cc trading
as Afritech Architects

Discipline
Architectural Construction Drawing

Service
Construction of New Ablution Blocks & Renovations of Existing Buildings for Kwabulawayo High School

Drawing title
Block B: 5x Classroom Block

Wall Finish Layout
Floor Layout
Skirting Detail
Fire Extinghuiser & Signage

Ref, no: RFP 116/2018	Designed: ---
Scale: As Shown	Drawn: JVR / JVV
Drawing date: 19 Aug 2022	Checked: IPV
Time stamp: 08:37:32	Date started: 11 Jun 2019
drawing number: **NC(DBSA)KWAB-19-04-250[06]**	revision: R 0

Z:\DRAWINGS\NC\DBSA\004 - WORKING DRAWINGS\R&R\Kwabulawayo HS\NC(DBSA)KWAB-19-04-100[01].dwg