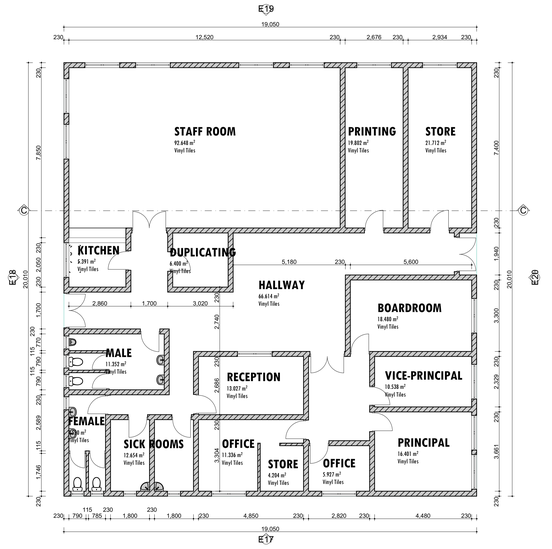

BLOCK A

0. Ground Floor 1:100

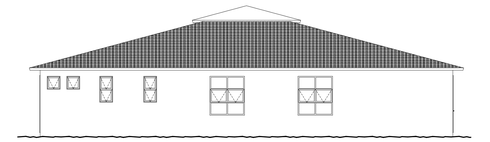

E17 Elevation (1) 1:100

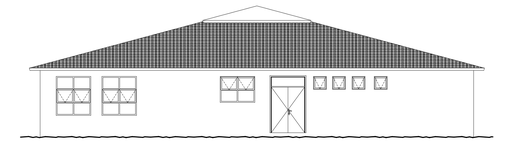

E18 Elevation 1:100

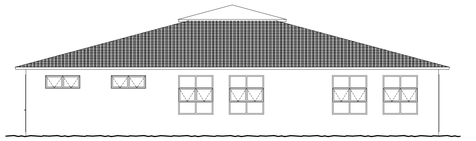

E19 Elevation 1:100

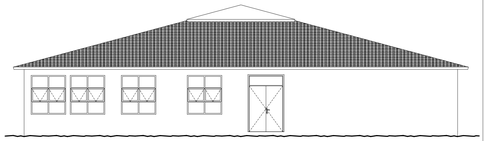

E20 Elevation 1:100

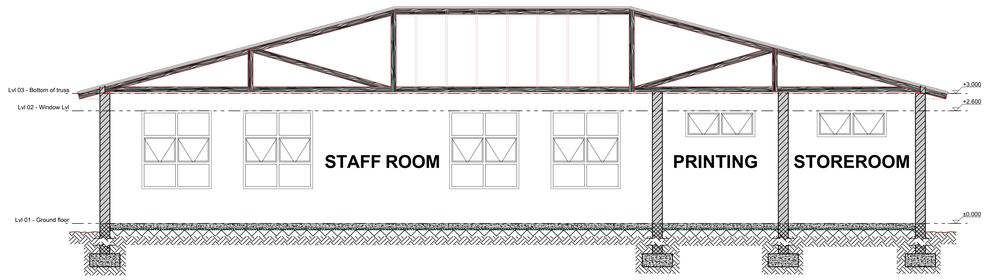

C Section C-C (1) 1:50

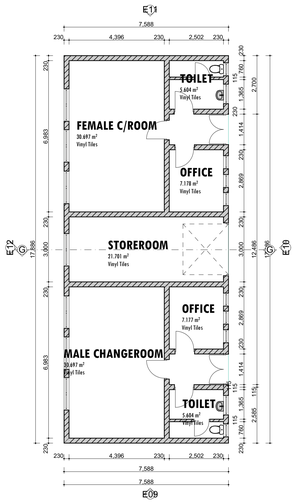

BLOCK L

0. Ground Floor 1:100

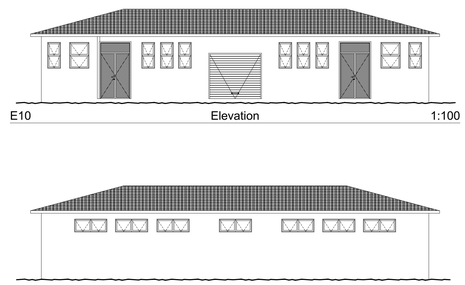

E10 Elevation 1:100

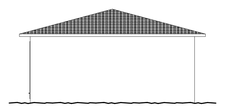

E11 Elevation 1:100

E12 Elevation 1:100

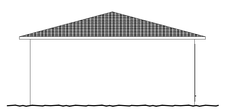

E09 Elevation 1:100

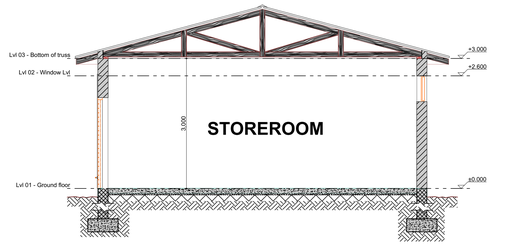

G Section G-G 1:50

E25 Elevation 1:100

E26 Elevation 1:100

E27 Elevation 1:100

E28 Elevation 1:100

BLOCK K

0. Ground Floor 1:100

A Section A-A 1:50

NO.	DATE	REVISION	DRAWN
	20/01/2023		

NOTES

This drawing is copyright, reserved and remains the property of R&D Architecture Pty Ltd

1. Prior to any demolition work, the architect, heritage consultant & contractor are to identify & mark buildings of heritage value.

2. The contractor is to supply the architect & heritage consultant with a detailed proposal discussing how buildings will be cleaned, demolished and components stored for re - use. (where applicable)

3. Once the contractor has completed the bulk earthworks, final platforms are to be surveyed and information forwarded to the architect & structural engineers for approval.

4. All structural work is to Structural Engineers detail and specification.

5. All internal road dimensions, road center lines,maneuvering spacing, turning circle and kerb radii are to Civil Engineers Detail: See Drawing Attached by ..... ENGINEERS.

6. All bulk earthwork details, cut & fill values are to Civil Engineers Detail: See Drawing Attached by ..... CONSULTING ENGINEERS.

7. All storm water attenuation measures and sewer reticulation is to Civil engineers Detail: See Drawing Attached by ..... CONSULTING ENGINEERS.

8. All positioning of electrical metering units, mini substations, distribution kiosks & capacity requirements are to Electrical Engineers Detail: See Drawing Attached by ..... CONSULTING ENGINEERS.

CLIENT:

DBSA
DEVELOPMENT BANK OF SOUTHERN AFRICA
Building Africa's Prosperity

CONSULTANT:

infrachamps consulting (Pty) Ltd

PHYSICAL ADDRESS
Birchwood Court
43 Montrose Street
Vorna Valley
Midrand
1686.

CONTACT DETAILS:
EMAIL: mondiz@infrachamps.com
FAX: +(27) 11 655 7011
TELL: +(27) 11 655 7000
CELL: +(27) 86 224 8885

EXTERNAL CONSULTANT:

RSD Architecture

PHYSICAL ADDRESS
8 Pieter street
Highveld Techno park
Centurion 0046

CONTACTS
Tel: +27 87 405 5888
Fax: +27 11 655 7011
Email: info@rsdarchitects.com

	SIGNATURE	PROFESSIONAL REG.NO.	DATE	SHEET SIZE
DRAWN	-WD			A0
DESIGNED	-BM			SCALE AS SHOWN
VERIFIED	-SD			STATUS CODING: 0 – INFORMATION 1 – PRELIMINARY / VIABILITY 2 – DESIGN DEVELOPMENT 3 – TENDER C – CONSTRUCTION AS-BUILT
VALIDATED	-BM			

PROJECT Name
Brookdale Secondary School

PROJECT No.

DRAWING TITLE
Ground Floor, Elevation (1), Elevation, Section C-C (1), Section A-A, Section G-G

DISCIPLINE	DRAWING NUMBER	STATUS	REVISION
ARCHITECTURE	RSD22/ICKZN/A.01	CV	02