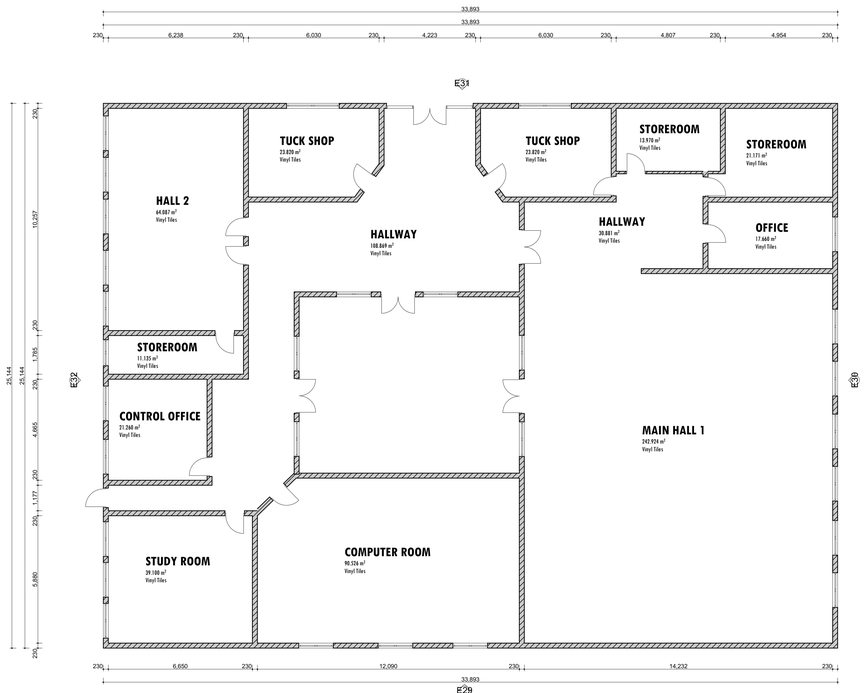

BLOCK E

0. Ground Floor 1:100

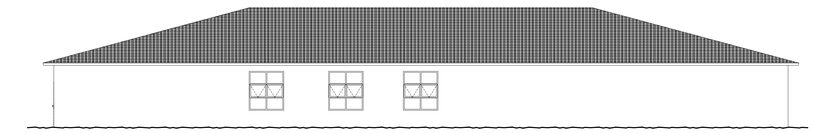

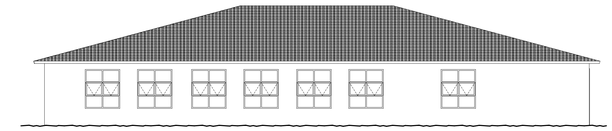

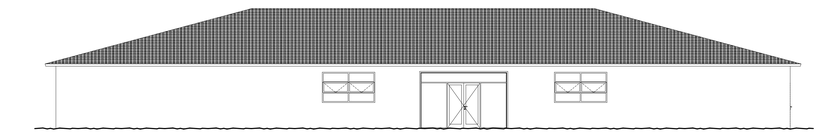

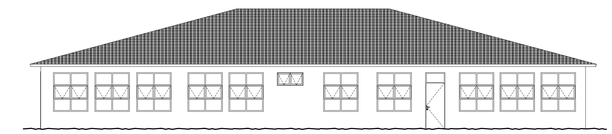

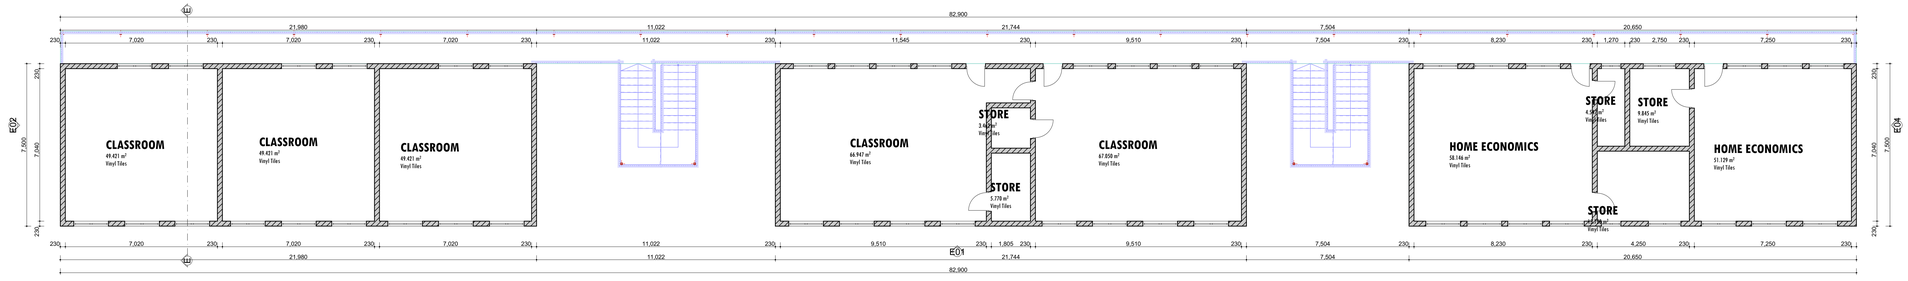

BLOCK H BLOCK I BLOCK J

1. First Floor 1:100

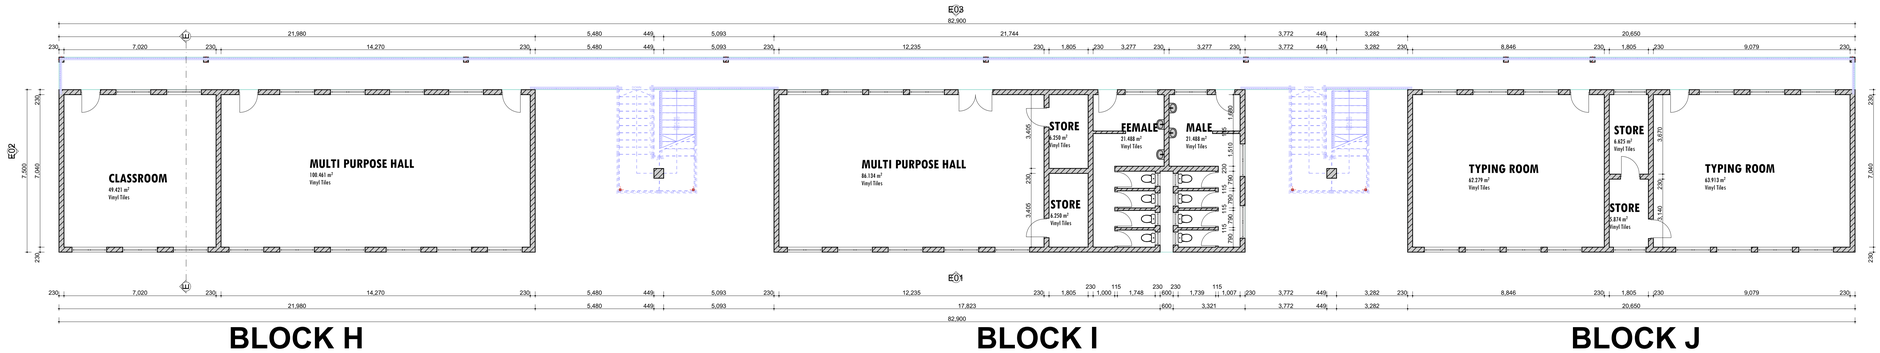

BLOCK H BLOCK I BLOCK J

0. Ground Floor 1:100

NO.	DATE	REVISION	DRAWN
	20/01/2023		

NOTES

This drawing is copyright, reserved and remains the property of R&D Architecture Pty Ltd

1. Prior to any demolition work, the architect, heritage consultant & contractor are to identify & mark buildings of heritage value.

2. The contractor is to supply the architect & heritage consultant with a detailed proposal discussing how buildings will be cleaned, demolished and components stored for re - use. (where applicable)

3. Once the contractor has completed the bulk earthworks, final platforms are to be surveyed and information forwarded to the architect & structural engineers for approval.

4. All structural work is to Structural Engineers detail and specification.

5. All internal road dimensions, road center lines,maneuvering spacing, turning circle and kerb radii are to Civil Engineers Detail: See Drawing Attached by ..... ENGINEERS.

6. All bulk earthwork details, cut & fill values are to Civil Engineers Detail: See Drawing Attached by ..... CONSULTING ENGINEERS.

7. All storm water attenuation measures and sewer reticulation is to Civil engineers Detail: See Drawing Attached by ..... CONSULTING ENGINEERS.

8. All positioning of electrical metering units, mini substations, distribution kiosks & capacity requirements are to Electrical Engineers Detail: See Drawing Attached by ..... CONSULTING ENGINEERS.

CLIENT:

DBSA
DEVELOPMENT BANK OF SOUTHERN AFRICA
Building Africa's Prosperity

CONSULTANT:

infrachamps consulting (Pty) Ltd
PHYSICAL ADDRESS
Birchwood Court
43 Montrose Street
Vorna Valley
Midrand
1686.
CONTACT DETAILS:
EMAIL: mondli@infrachamps.com
FAX: +(27) 11 655 7011
TELL: +(27) 11 655 7000
CELL: +(27) 86 224 8885

EXTERNAL CONSULTANT:

RSD Architecture
PHYSICAL ADDRESS
8 Pieter street
Highveld Techno park
Centurion 0046
CONTACTS
Tel: +27 87 405 5868
Fax: +27 11 655 7011
Email: info@rsdarchitects.com

	SIGNATURE	PROFESSIONAL REG.NO.	DATE	SHEET SIZE
DRAWN	-WD			A0
DESIGNED	-BM			SCALE AS SHOWN
VERIFIED	-SD			STATUS LEGEND: I – INTERACTION DI = CONCEPT AND VIABILITY DD = DETAILED DEVELOPMENT T – TENDER C – CONSTRUCTION AS = AS BUILT
VALIDATED	-BM			

PROJECT Name

Brookdale Secondary School

PROJECT No.

DRAWING TITLE

Ground Floor, Elevation, First Floor

DISCIPLINE	DRAWING NUMBER	STATUS	REVISION
ARCHITECTURE	RSD22/ICKZN/A.02	CV	02