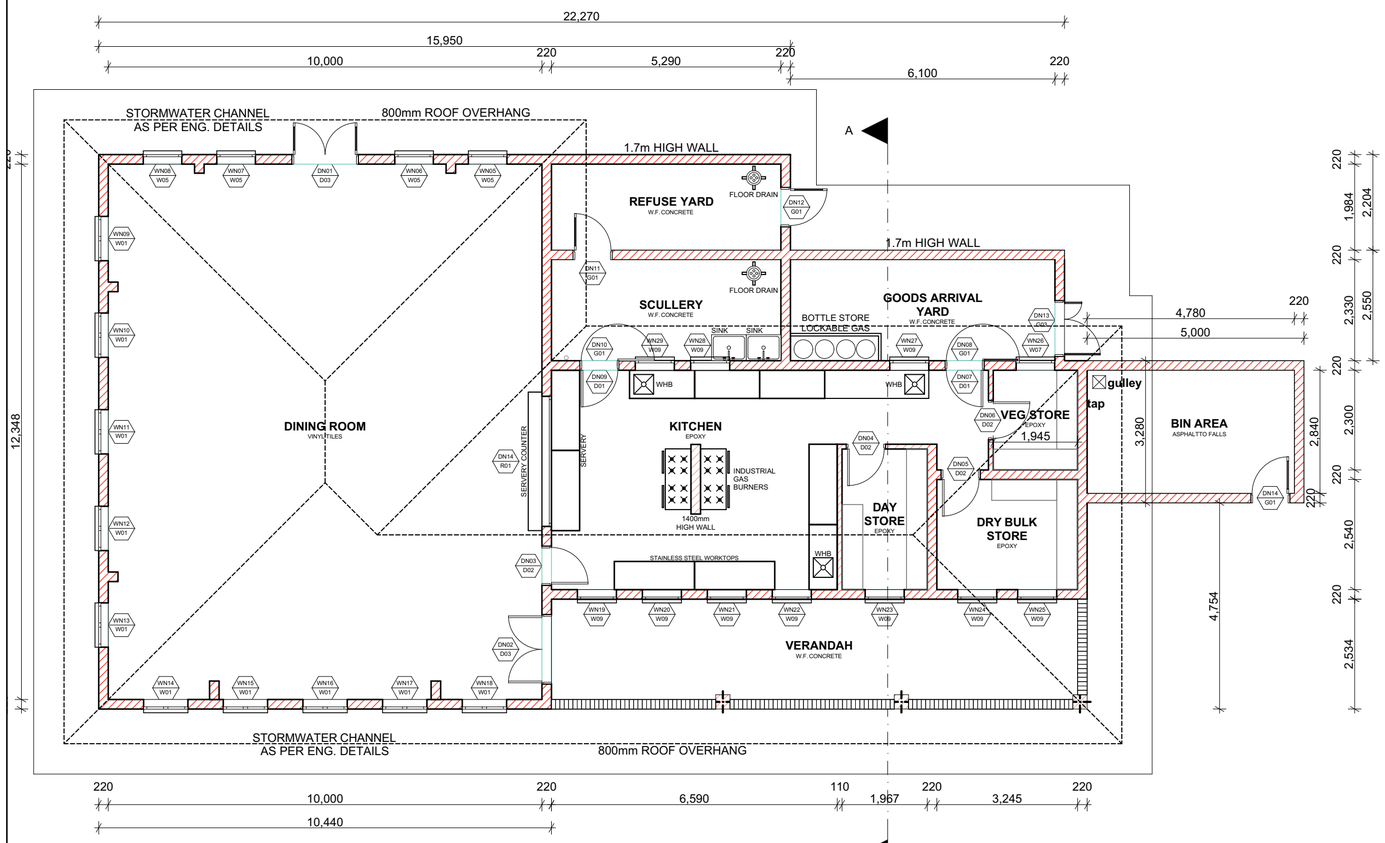

GROUND FLOOR PLAN
SCALE - 1:100

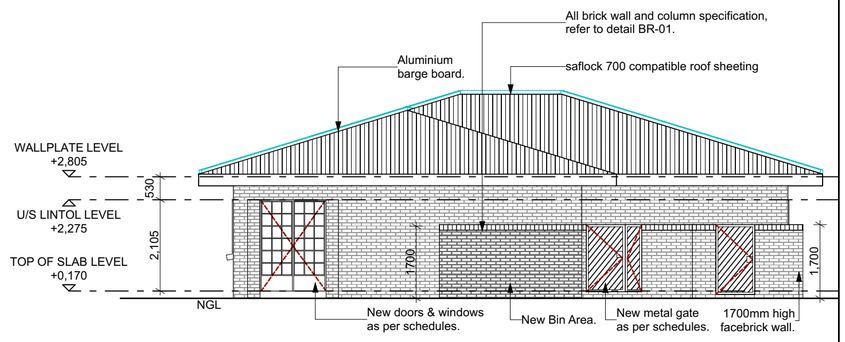

SIDE ELEVATION
SCALE - 1:100

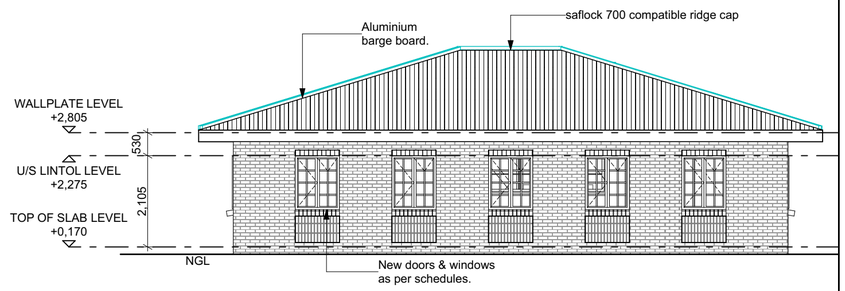

SIDE ELEVATION
SCALE - 1:100

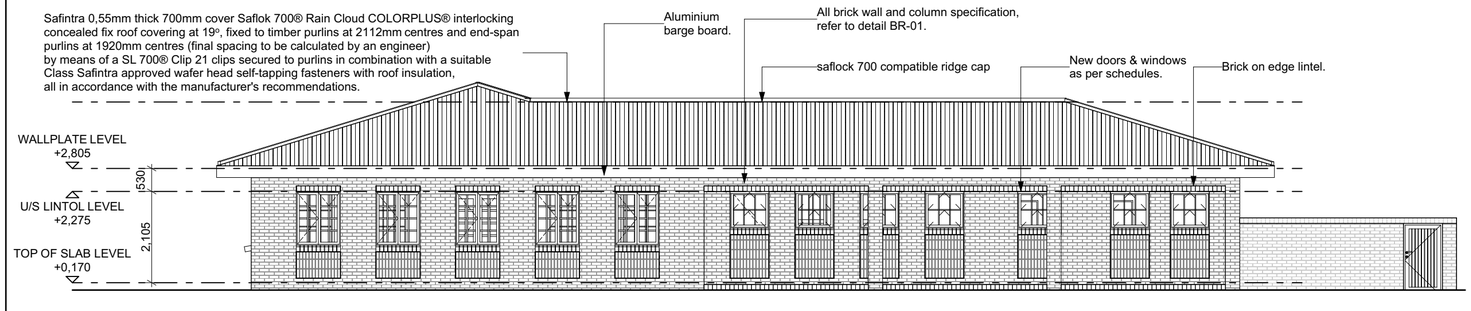

FRONT ELEVATION
SCALE - 1:100

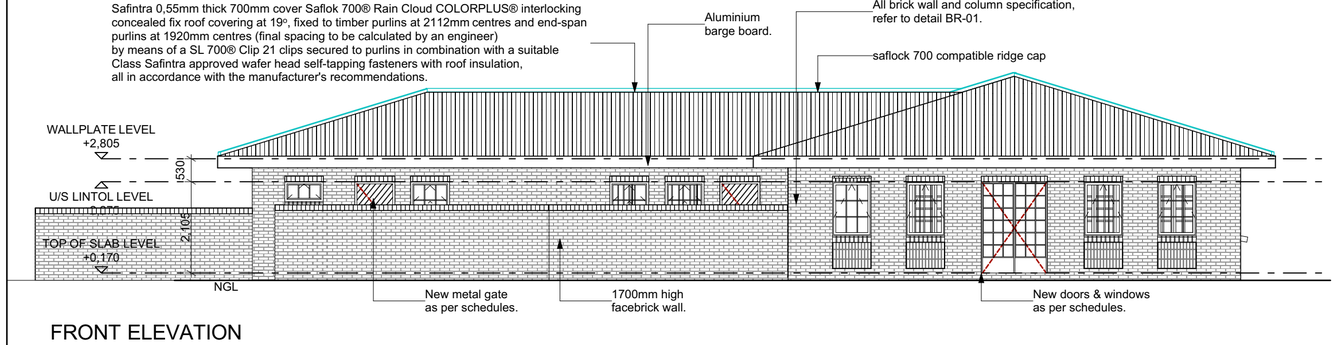

FRONT ELEVATION
SCALE - 1:100

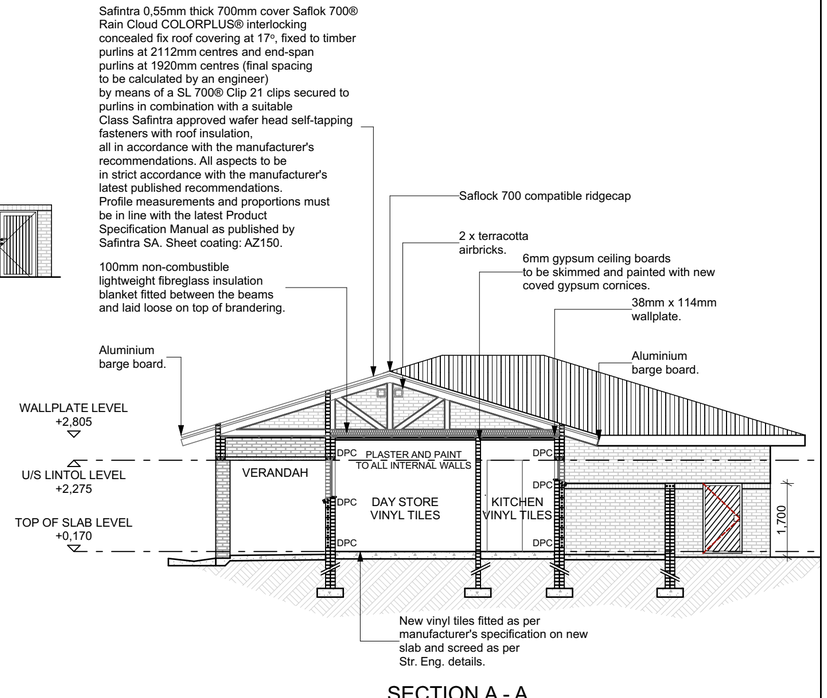

SECTION A - A
SCALE - 1:100

NOTES:
1. All boundaries, dimensions and levels are to be checked on site before construction and any discrepancies are to be reported to the office of the Architect.
2. Partial Service: Any discrepancies with site or other information is to be advised to the Architect and direction or approval is to be sought before the implementation of the detail.
3. Do not scale this drawing.
4. For the purpose of coordination, all relevant parties must check this information prior to implementation and report any discrepancies to the Architect.

Revisions:

Rev No	Date:	Description:	Rev By:
A	21/01/26	ISSUED FOR INFORMATION	ID

Architect :
Name :
Signature :

Client :
Name :
Signature :

education
Department of Education
FREE STATE PROVINCE

DBSA
DEVELOPMENT BANK OF SOUTHERN AFRICA

Project:
CONDITION ASSESSMENT
POPANO SECONDARY SCHOOL

Drawing description:
PROPOSED NEW DINING AND NUTRITION BUILDING

Drawn:
ISENZEKO ENGINEERING
A2

Scale/s: AS SHOWN ON DRAWING

FOR INFORMATION

Drawing Number: 082-PSS-ND-109
Revision: A