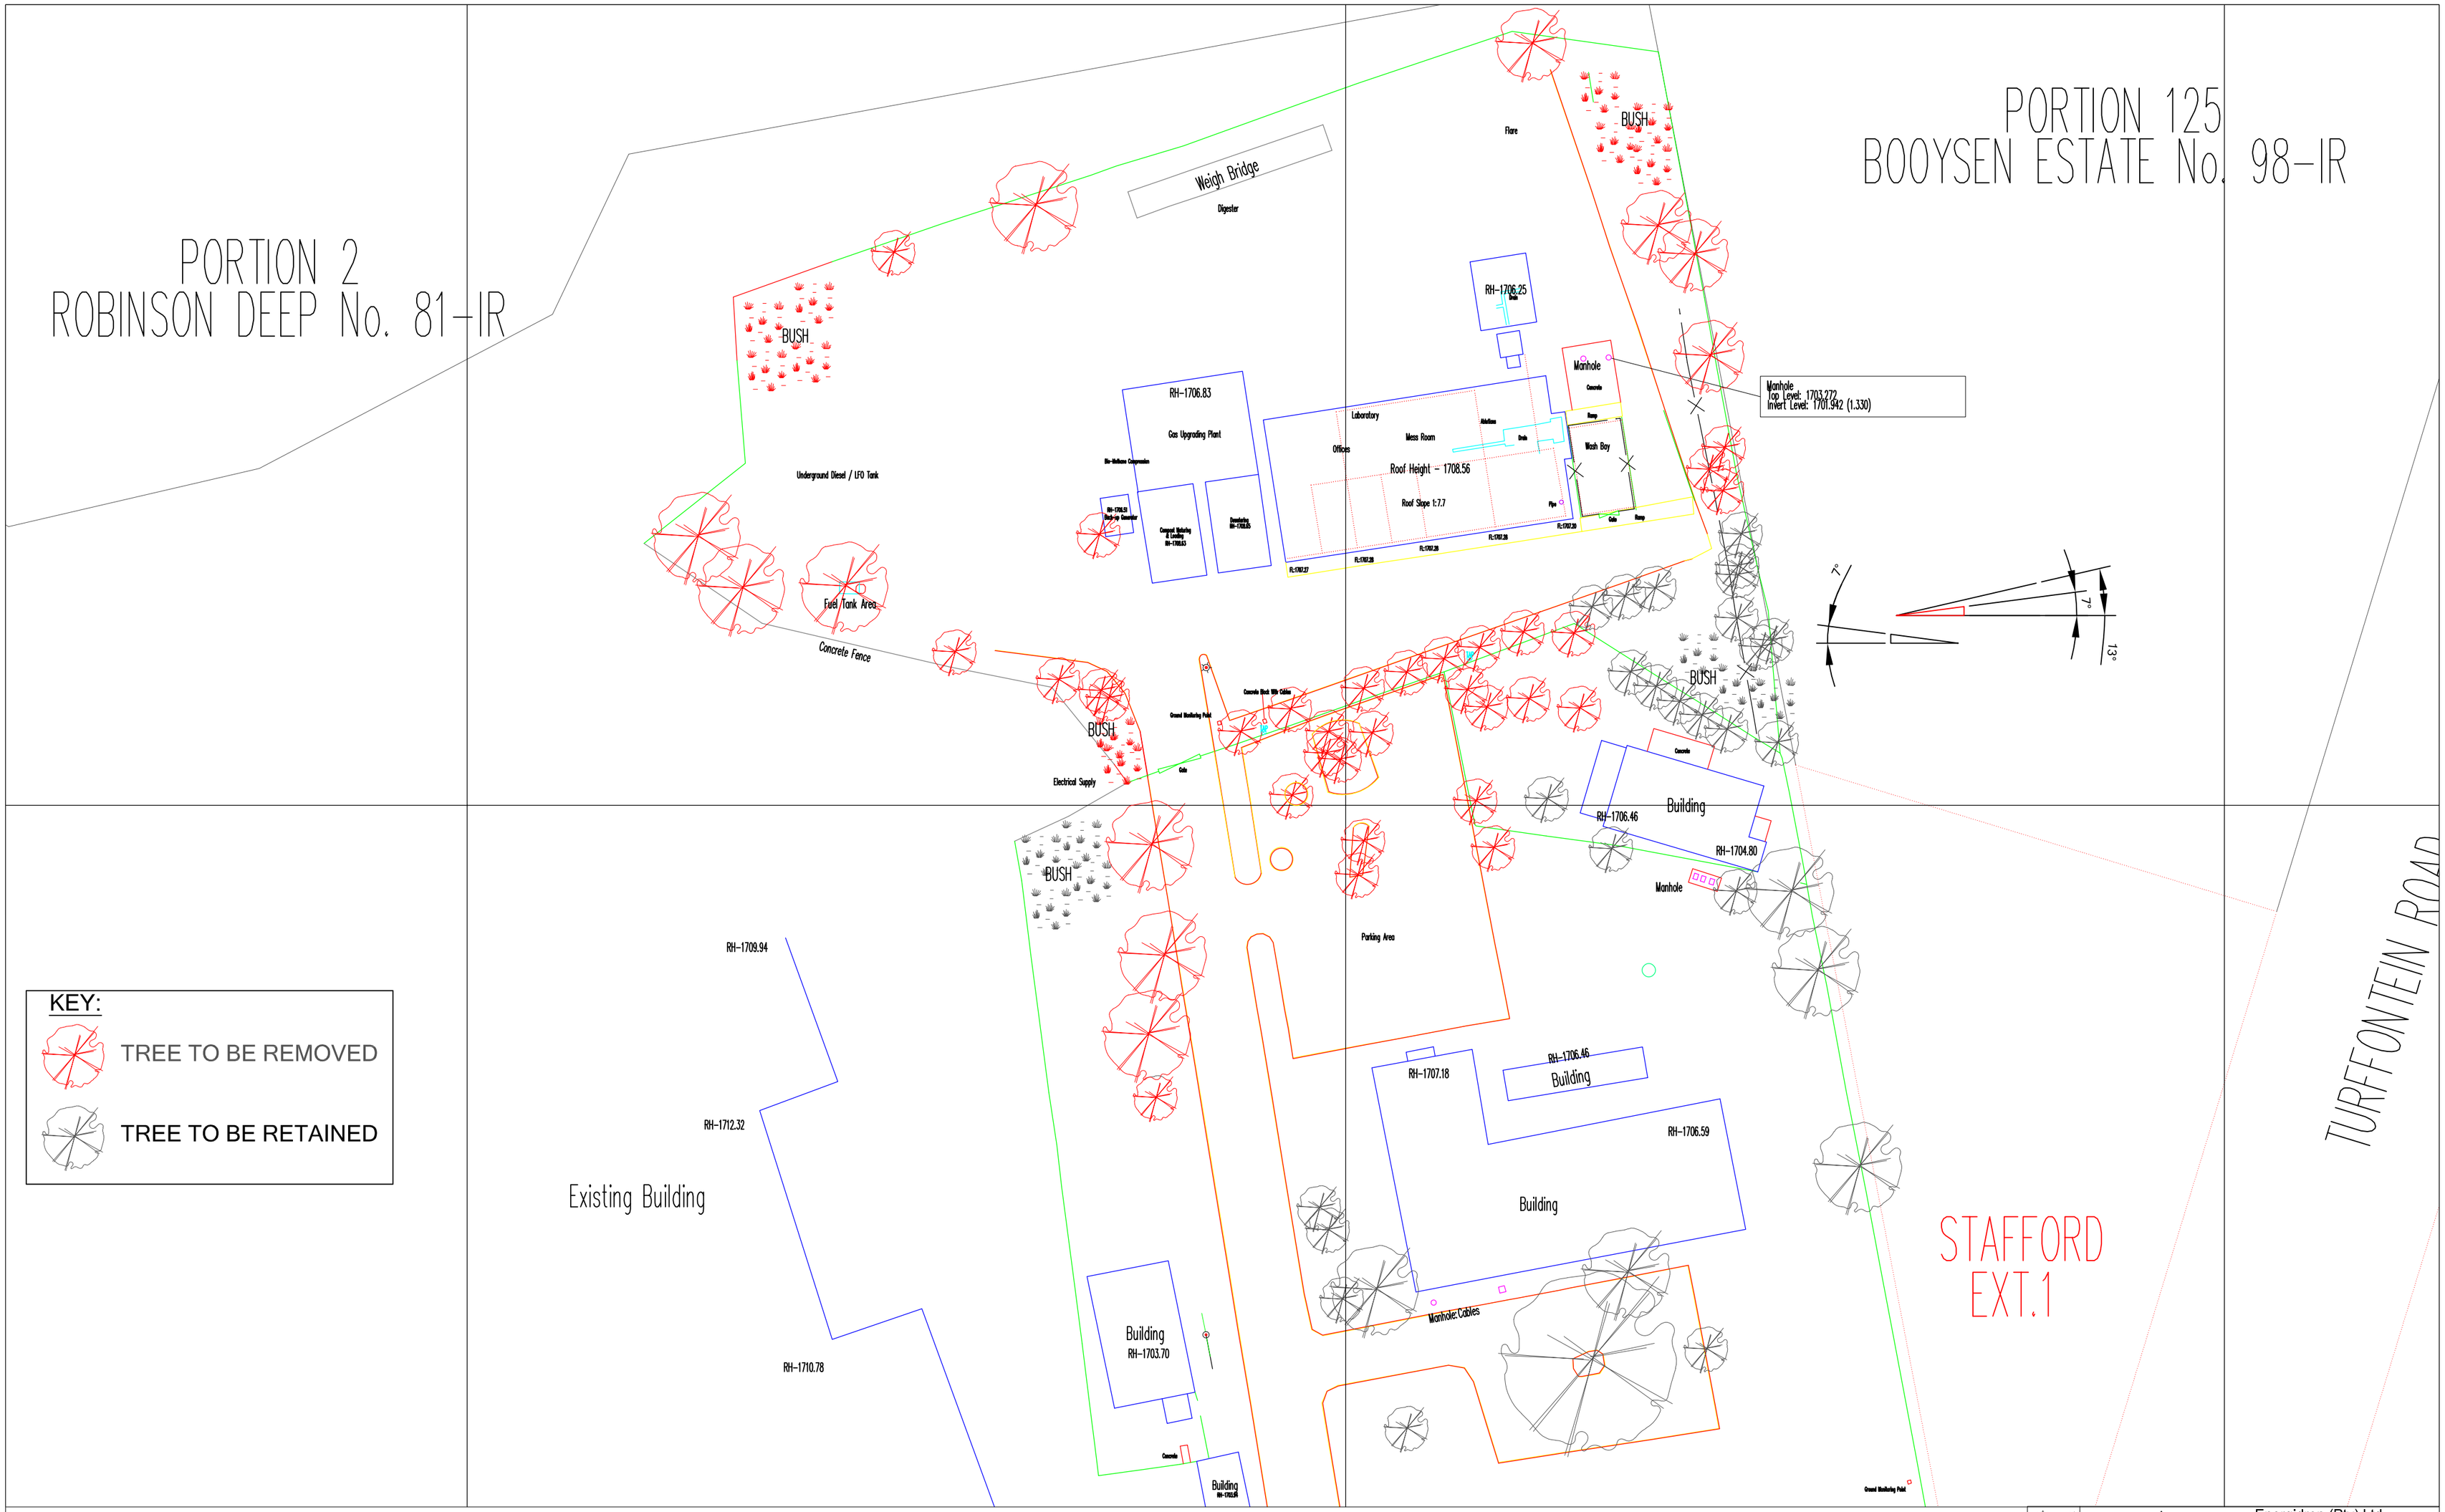

Reference Drawing Number	Reference Drawing Title	Revision	Date	Revision Description	Rev By	Checked	S/Leader	Engineer
		0A	06-04-2022	ANNOTATED TREES TO BE REMOVED IN RED	DVV			

Designation	Name	Date	Signature
Drawn By	DVV	06/04/2022	N/A
Checked By			
Section Leader			
Civil Eng			
Electrical Eng			
Instrument Eng			
Mechanical Eng			
Piping Eng			
Process Eng			
Structural Eng			
DO Manager			
Project Manager			
Eng. Manager			

Sheet Size
A2

ENERGiDROP
ACCELERATING ALTERNATIVES

Energidrop (Pty) Ltd
Reg : 2014/103307/2/07
Plot 94, Azalea Road,
Florapark AH,
Schurveberg
South Africa,
0216
T :+27 82 968 1130
info@energidrop.com
www.energidrop.com

THIS DRAWING IS THE PROPERTY OF ENERGIDROP (PTY) LTD
It is subject to return upon demand and may not be copied, distributed or passed to any third party without written consent from ENERGIDROP (Pty) Ltd. It may not be used for any purpose other than directly associated with the project or subsequent alterations thereto.

CoJ BIOMETHANE PROJECT
ROBINSON LANDFILL SITE
BIO-METHANE GAS PLANT
SITE PLAN

Scale		Sheet No
1:500	ED002-LAY-WP1-001 TREE REMOVAL LAYOUT	01 of 01

Project Number	Discipline	Type	Sub Typ	Drawing No	Sheet	Rev
ED-002	ENG	DWG	LAY	001	01	0L