


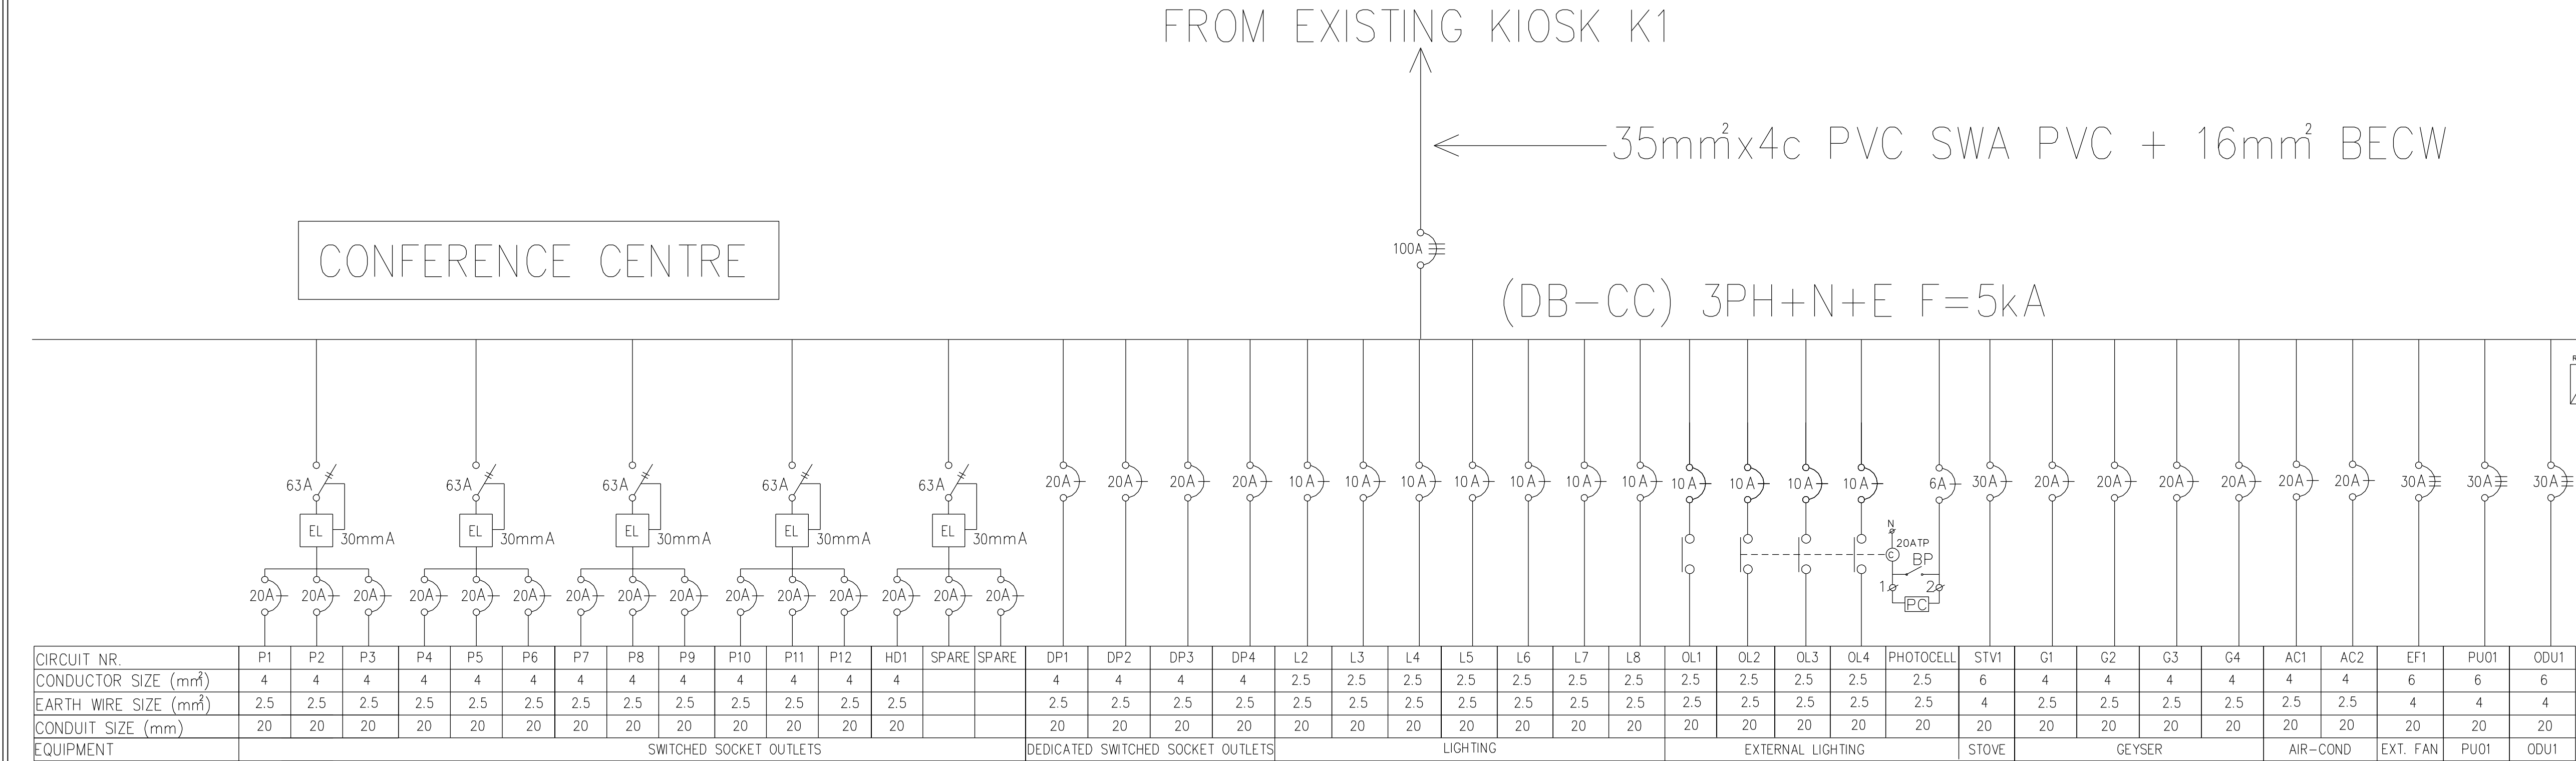

- LEGEND:
- P : NORMAL PLUG CIRCUIT
 - DP: DEDICATED PLUG CIRCUIT
 - AC: AIR-COND CIRCUIT
 - EF: EXTRACTOR FAN CIRCUIT
 - L : LIGHTING CIRCUIT
 - PC: PHOTOCELL
 - EL: EARTH LEAKAGE
 - G: GEYSER POINT
 - STV: STOVE POINT
 - SP: SPARE

Prepaid meter

HD: HAND DRYER

FP: FIRE PANEL

M: MOTORISED CB

GM: GATE MOTOR

REV. NO.	DATE	DESCRIPTION
A	19/08/26	TENDER STAGE


MUNICIPAL APPROVAL

NAME:.....

SIGNATURE:.....DATE:.....

STAMPS:

CLIENT

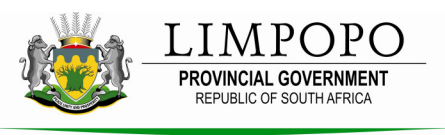**LIMPOPO**
PROVINCIAL GOVERNMENT
REPUBLIC OF SOUTH AFRICA

DEPARTMENT OF
ECONOMIC DEVELOPMENT, ENVIRONMENT & TOURISM

IMPLETING AGENTS

**DBSA**
DEVELOPMENT BANK OF SOUTH AFRICA
Building Africa's Prosperity

ARCHITECTS

28 SILVER STREET, LYTTTELTON MANOR, CENTURION: 0157
TBI 012 640 4177; CELL: 082 238 4122; EMAIL: www.lagga@tbi.co.za
COMPETENT CONTACT PERSON: TAUARAI MUBAIWA
CONT. No: 0604250287
FIRM REG No:

Copyright vests in the Development Bank of Southern Africa

DISCIPLINE

ELECTRICAL

PROJECT NAME

PROPOSED CONFERENCE CENTRE & HOTELS
AT NYSVLEI NATURE RESERVE ON BEHALF
OF LIMPOPO ECONOMIC DEVELOPMENT
& TOURISM (LEDET)

PROJECT STATUS		
STAGE 1-3	STAGE 4	STAGE 5-6

CONCEPT ☒ TENDER ☐ CONSTRUCTION ☐

DESCRIPTION

CONFERENCE CENTRE
DISTRIBUTION BOARD SINGLE
LINE DIAGRAM

SCALE:
NTS

DRAWN: NAME OF COMPETENT PERSON:
GRACE MAMBOYA

CHECKED: NAME OF COMPETENT PERSON:
MAURICE BOKABO

REG No: REG No: 201470146

SIGNATURE SIGNATURE

PROJECT NUMBER:

NATURE OF PROJECT: DWG No:
2601-E-SLD-01

OCCUPANCY CLASSIFICATION: REV No:
H2 A